

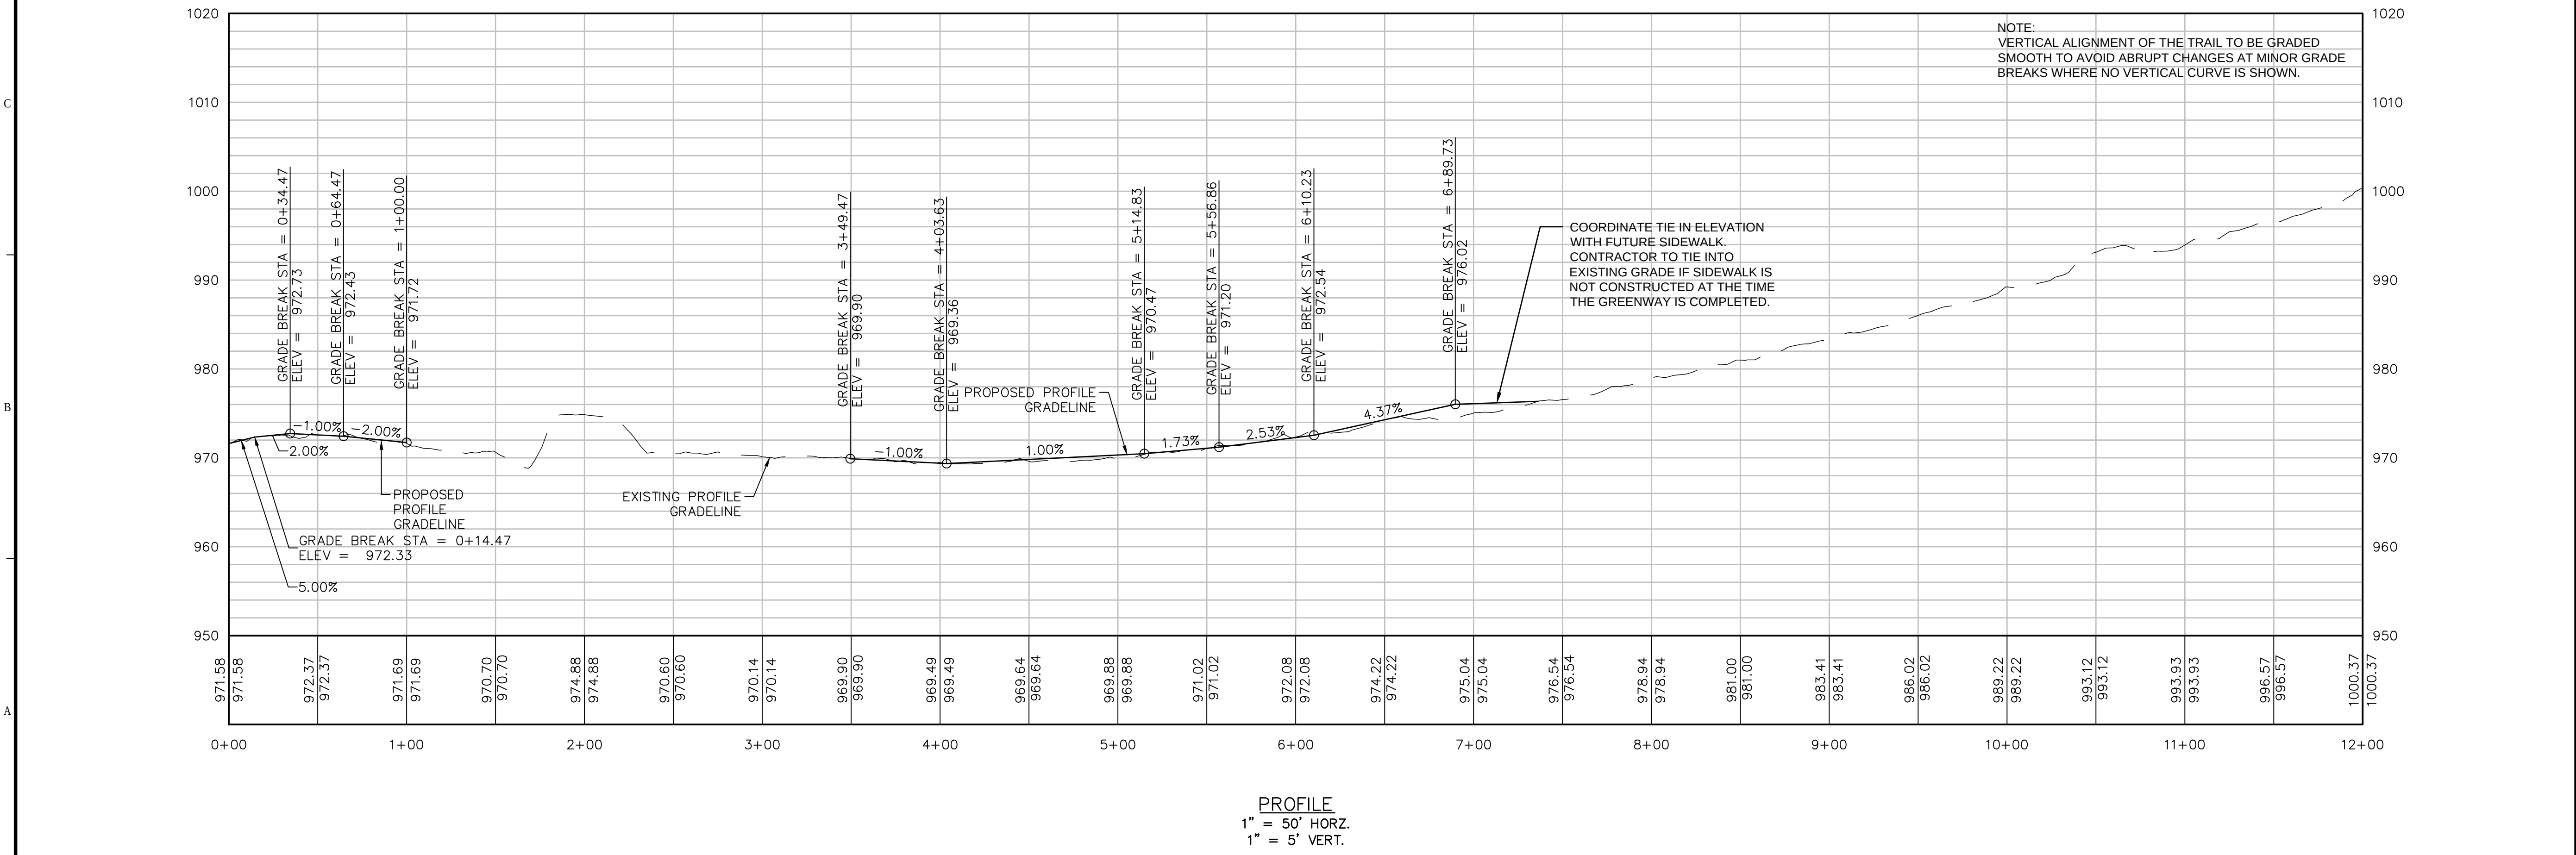
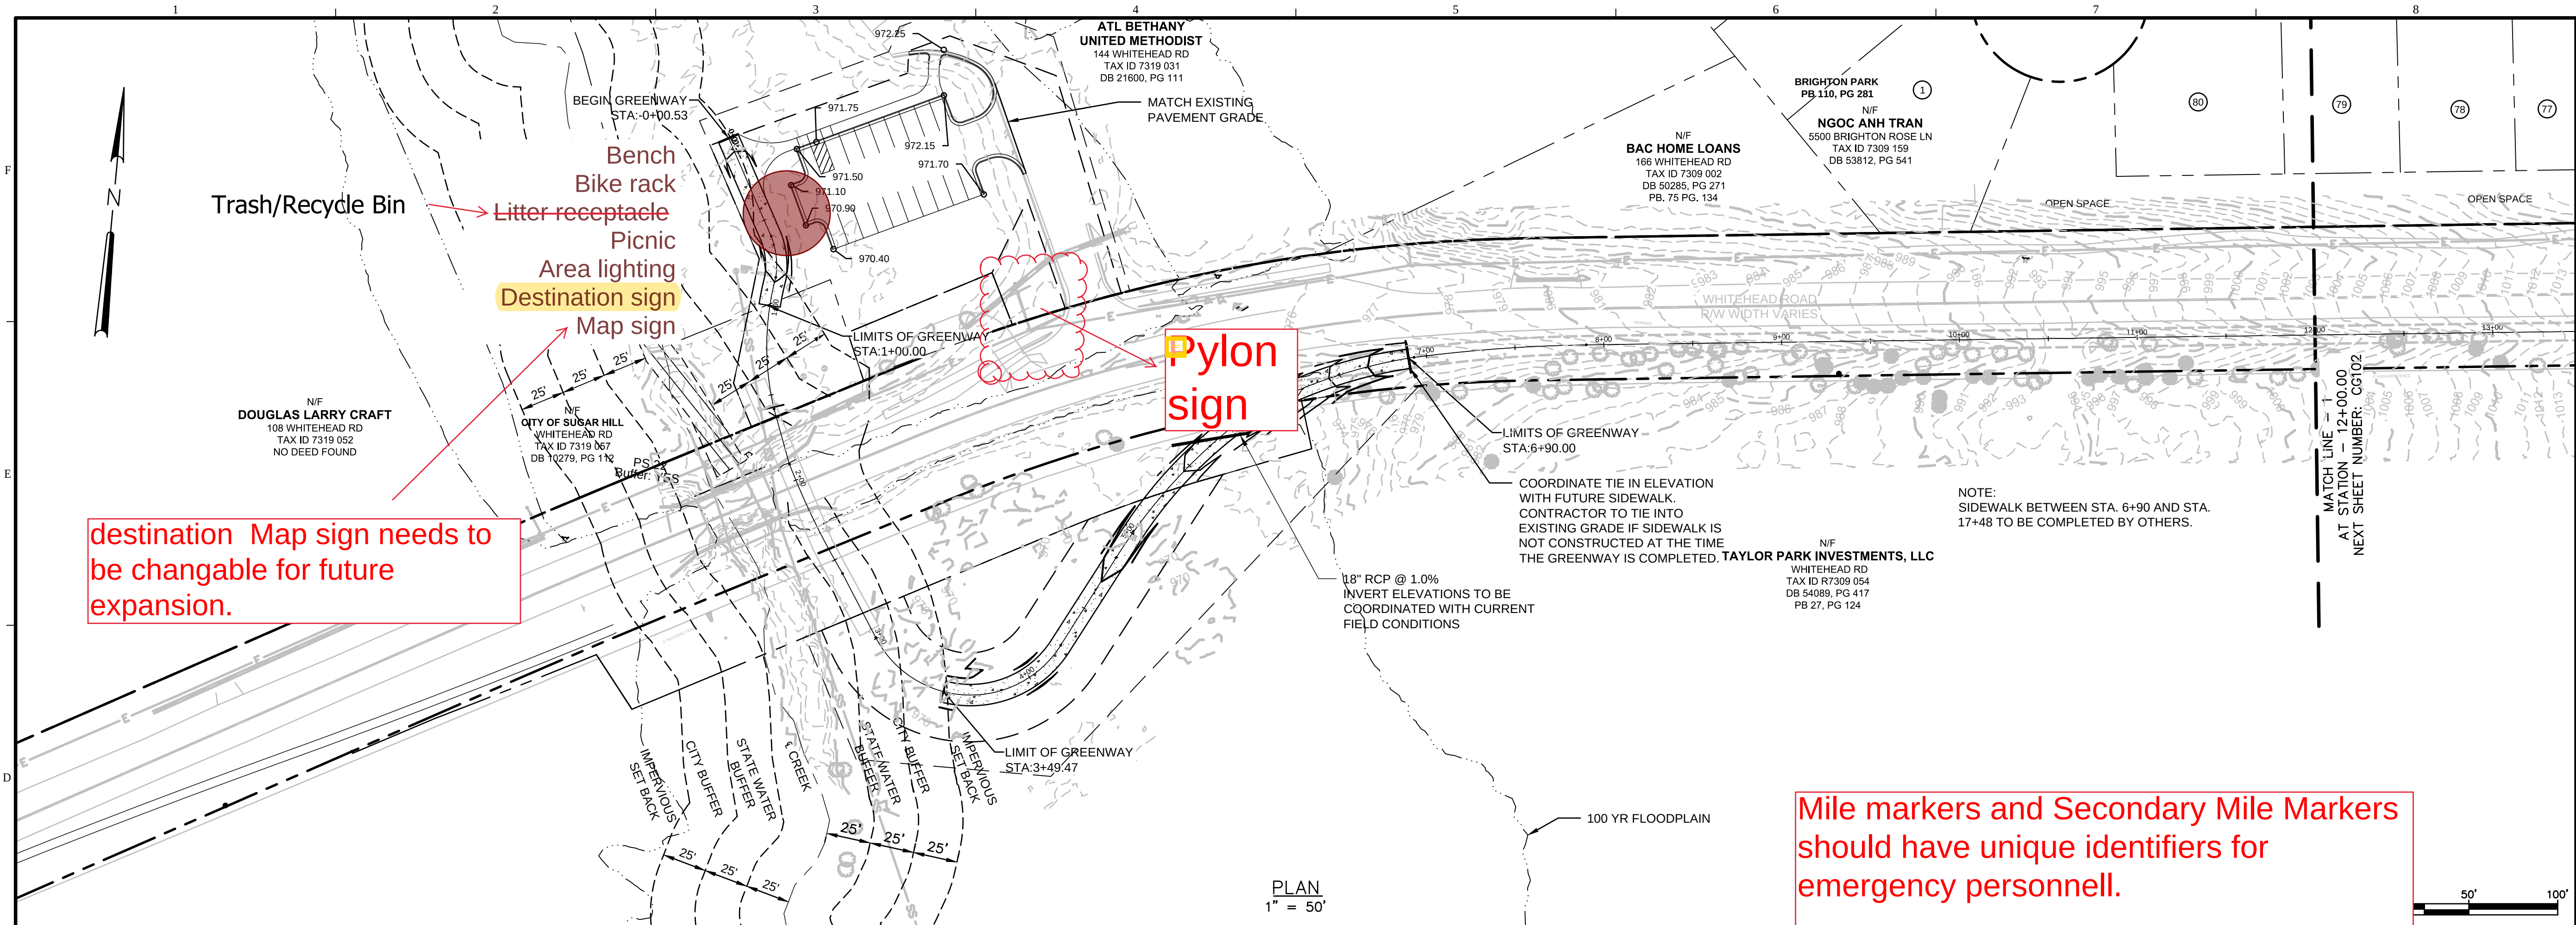


CREATED: 2/14/2018 LAST SAVED: 2/11/2020 BY: GNANASVK PLOT DATE: 2/20/2020

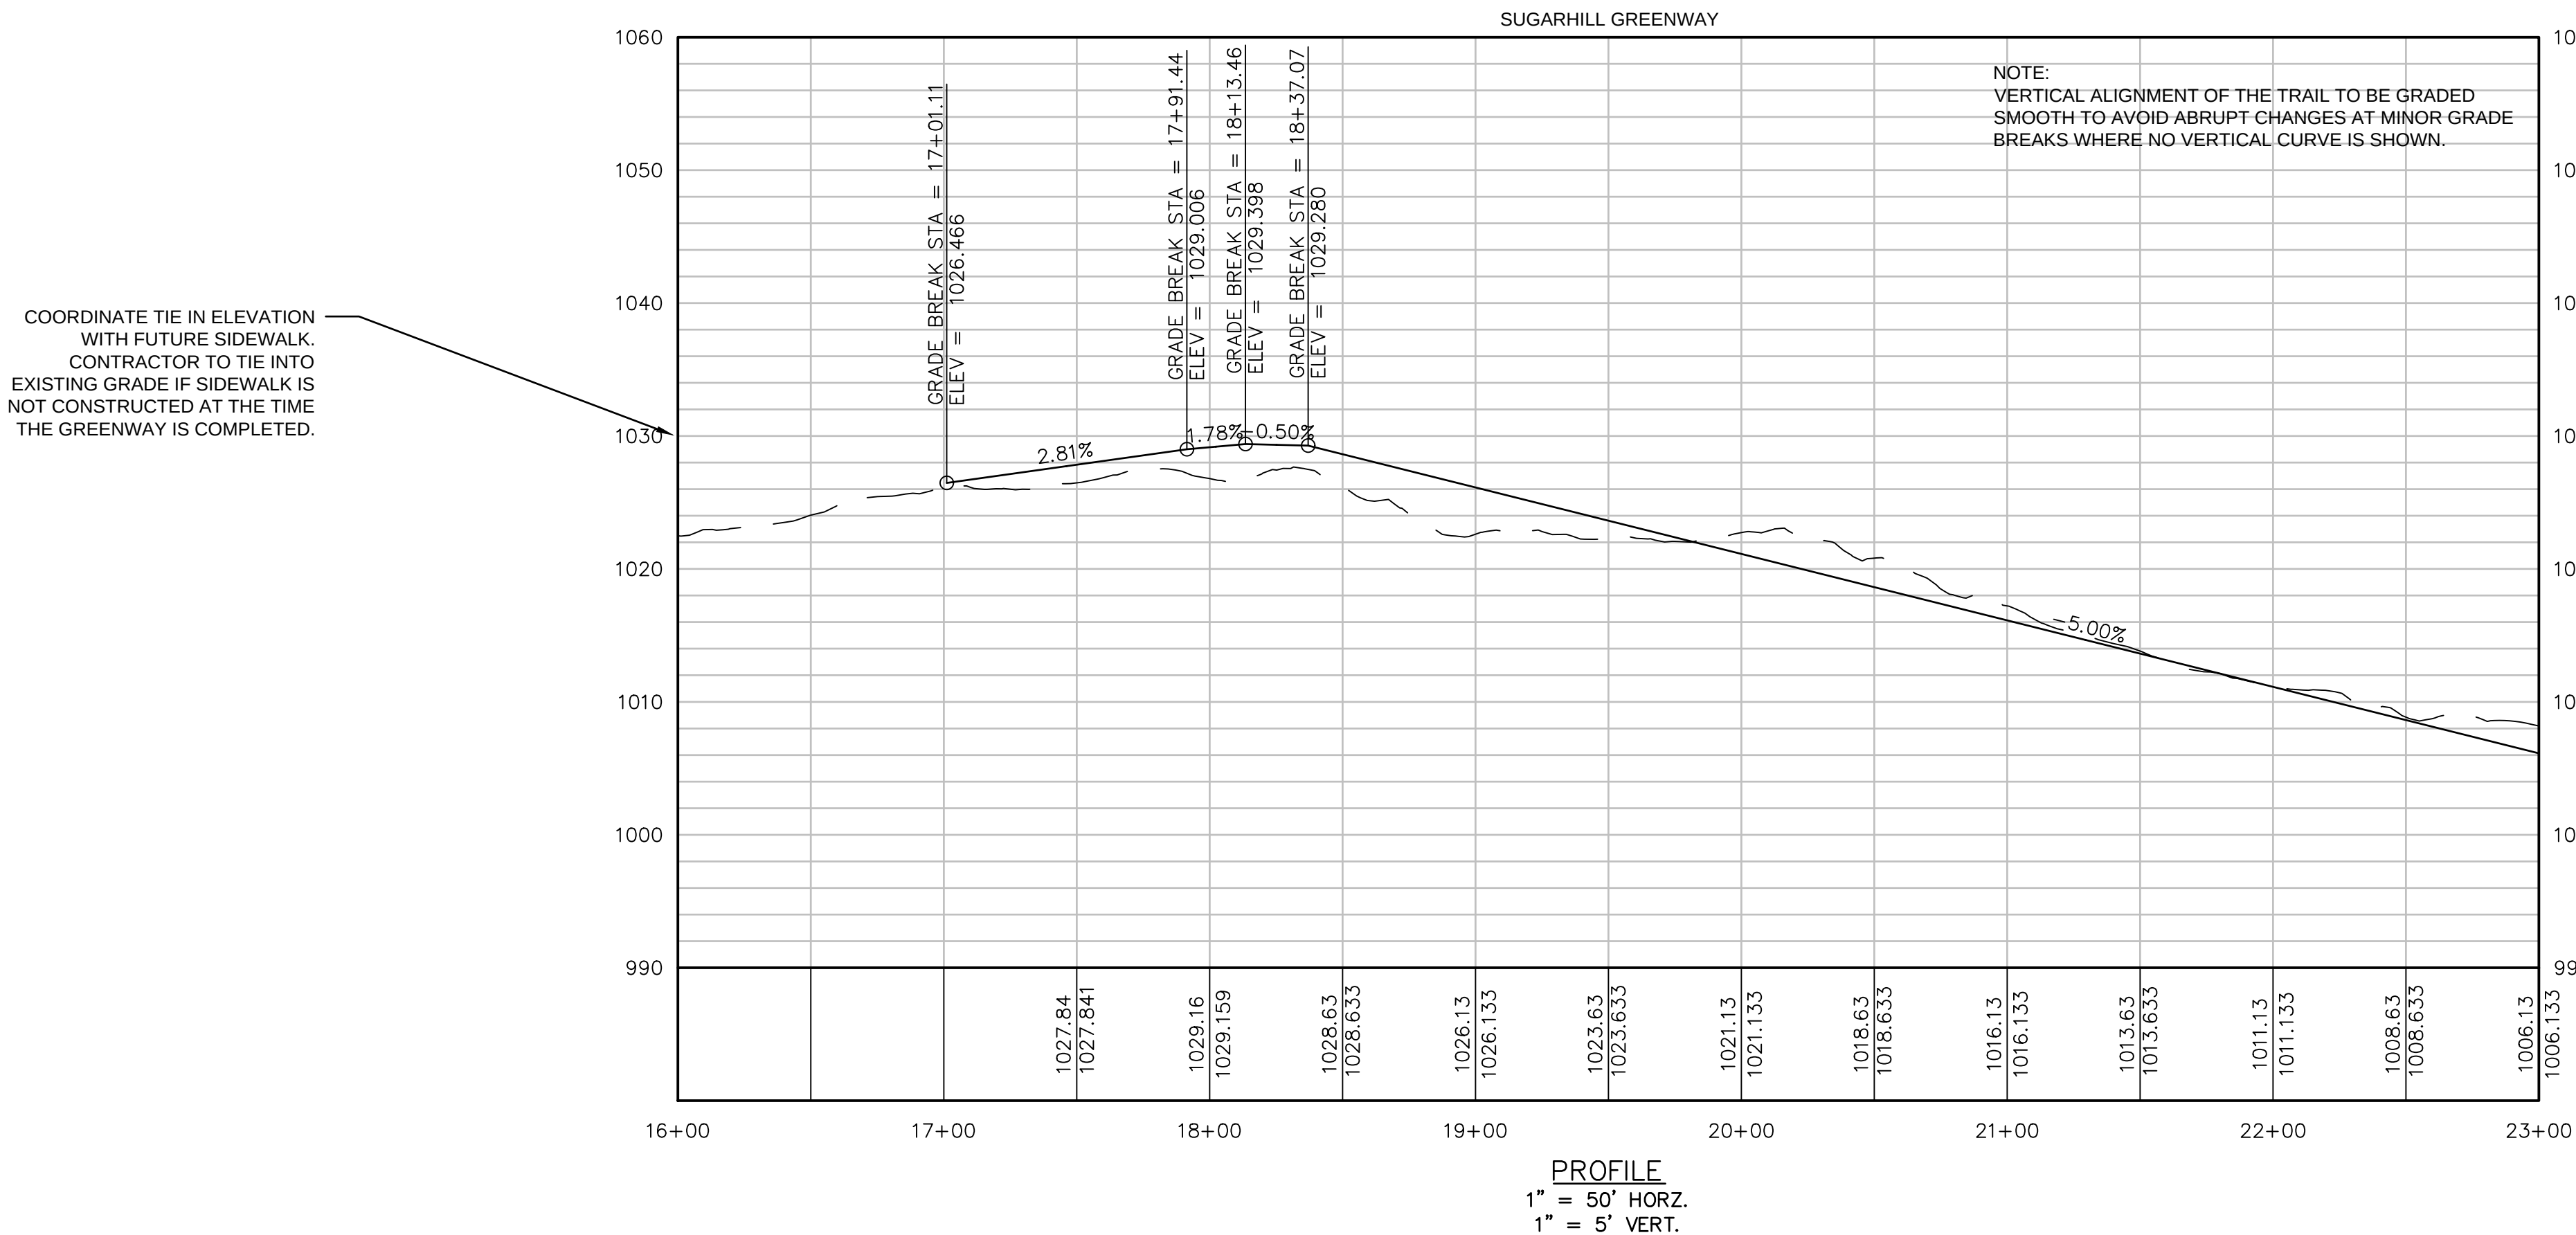

REV	DATE	REVISION DESCRIPTION
1	8-22-2018	PERMANENT EASMENT

CREATED: 2/14/2018 LAST SAVED: 2/14/2020 BY: GNANASVK PLOT DATE: 2/20/2020

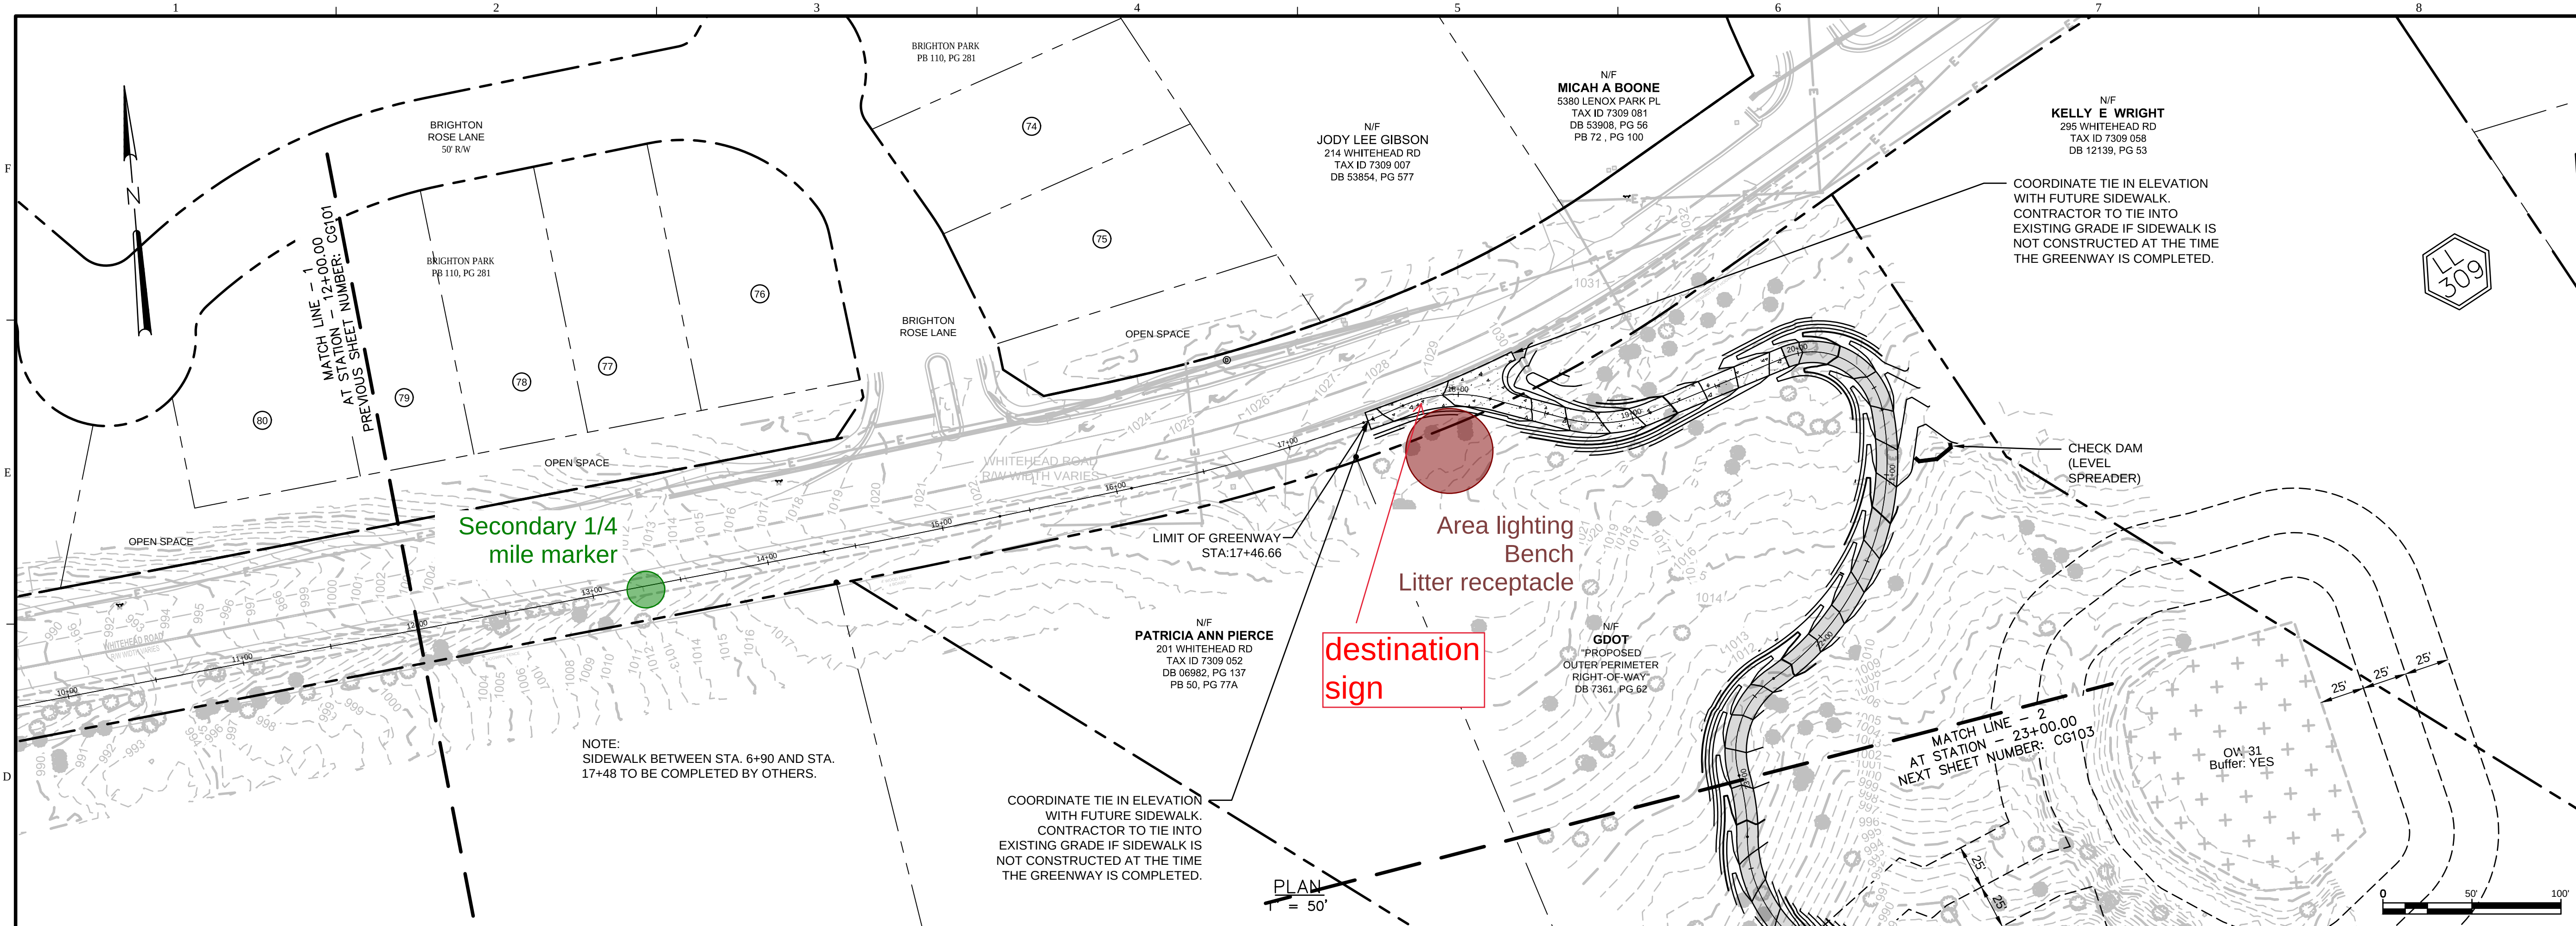

JACOBS

CA LIC # PEF000350
(EXP 6/30/2020)

10 Tenth Street
Atlanta, GA 30309
Atlanta, GA 30309

SUGAR HILL GREENWAY
PHASE 1





CITY OF SUGAR HILL
5039 WEST BROAD STREET
SUGAR HILL, GA 30518

REV	DATE	REVISION DESCRIPTION

THIS LINE IS ONE INCH LONG WHEN PLOTTED FULL SCALE		
THIS DRAWING MUST BE USED IN CONJUNCTION WITH THE APPLICABLE OR GOVERNING TECHNICAL SPECIFICATIONS AND OTHER CONTRACT DOCUMENTS.		
PROJECT NO: F7X84200		
DATE: JULY 10, 2018		
DISC. LEAD:	DESIGNER:	CHECKER:
PLP	MJF	
SHEET TITLE		
CIVIL		
GRADING PLAN AND PROFILE		
SHEET		
CG102		

CREATED: 2/14/2018 LAST SAVED: 2/11/2020 BY: GNANASKV PLOT DATE: 2/20/2020

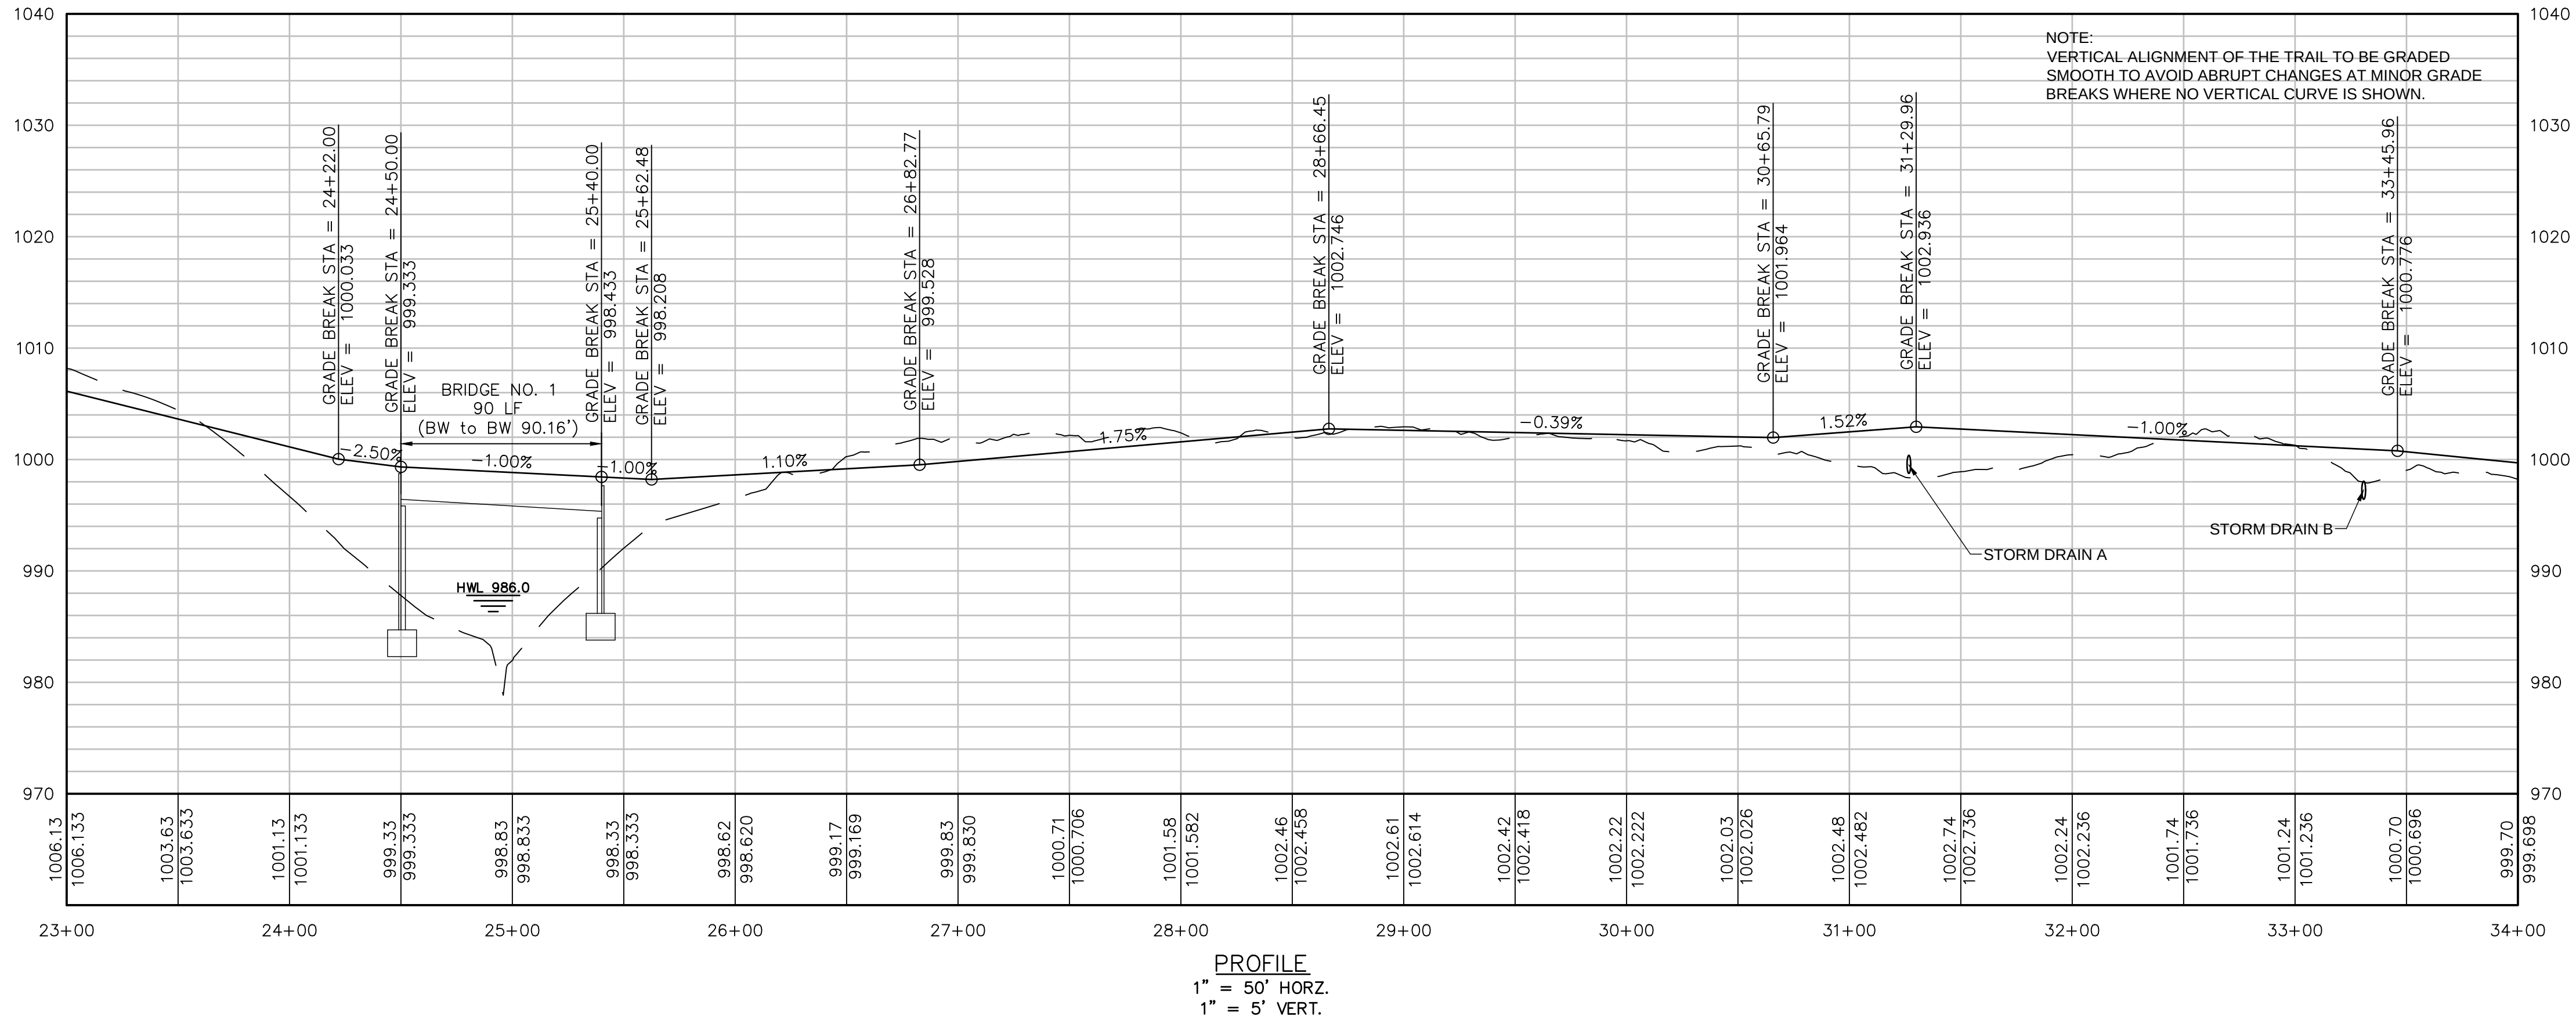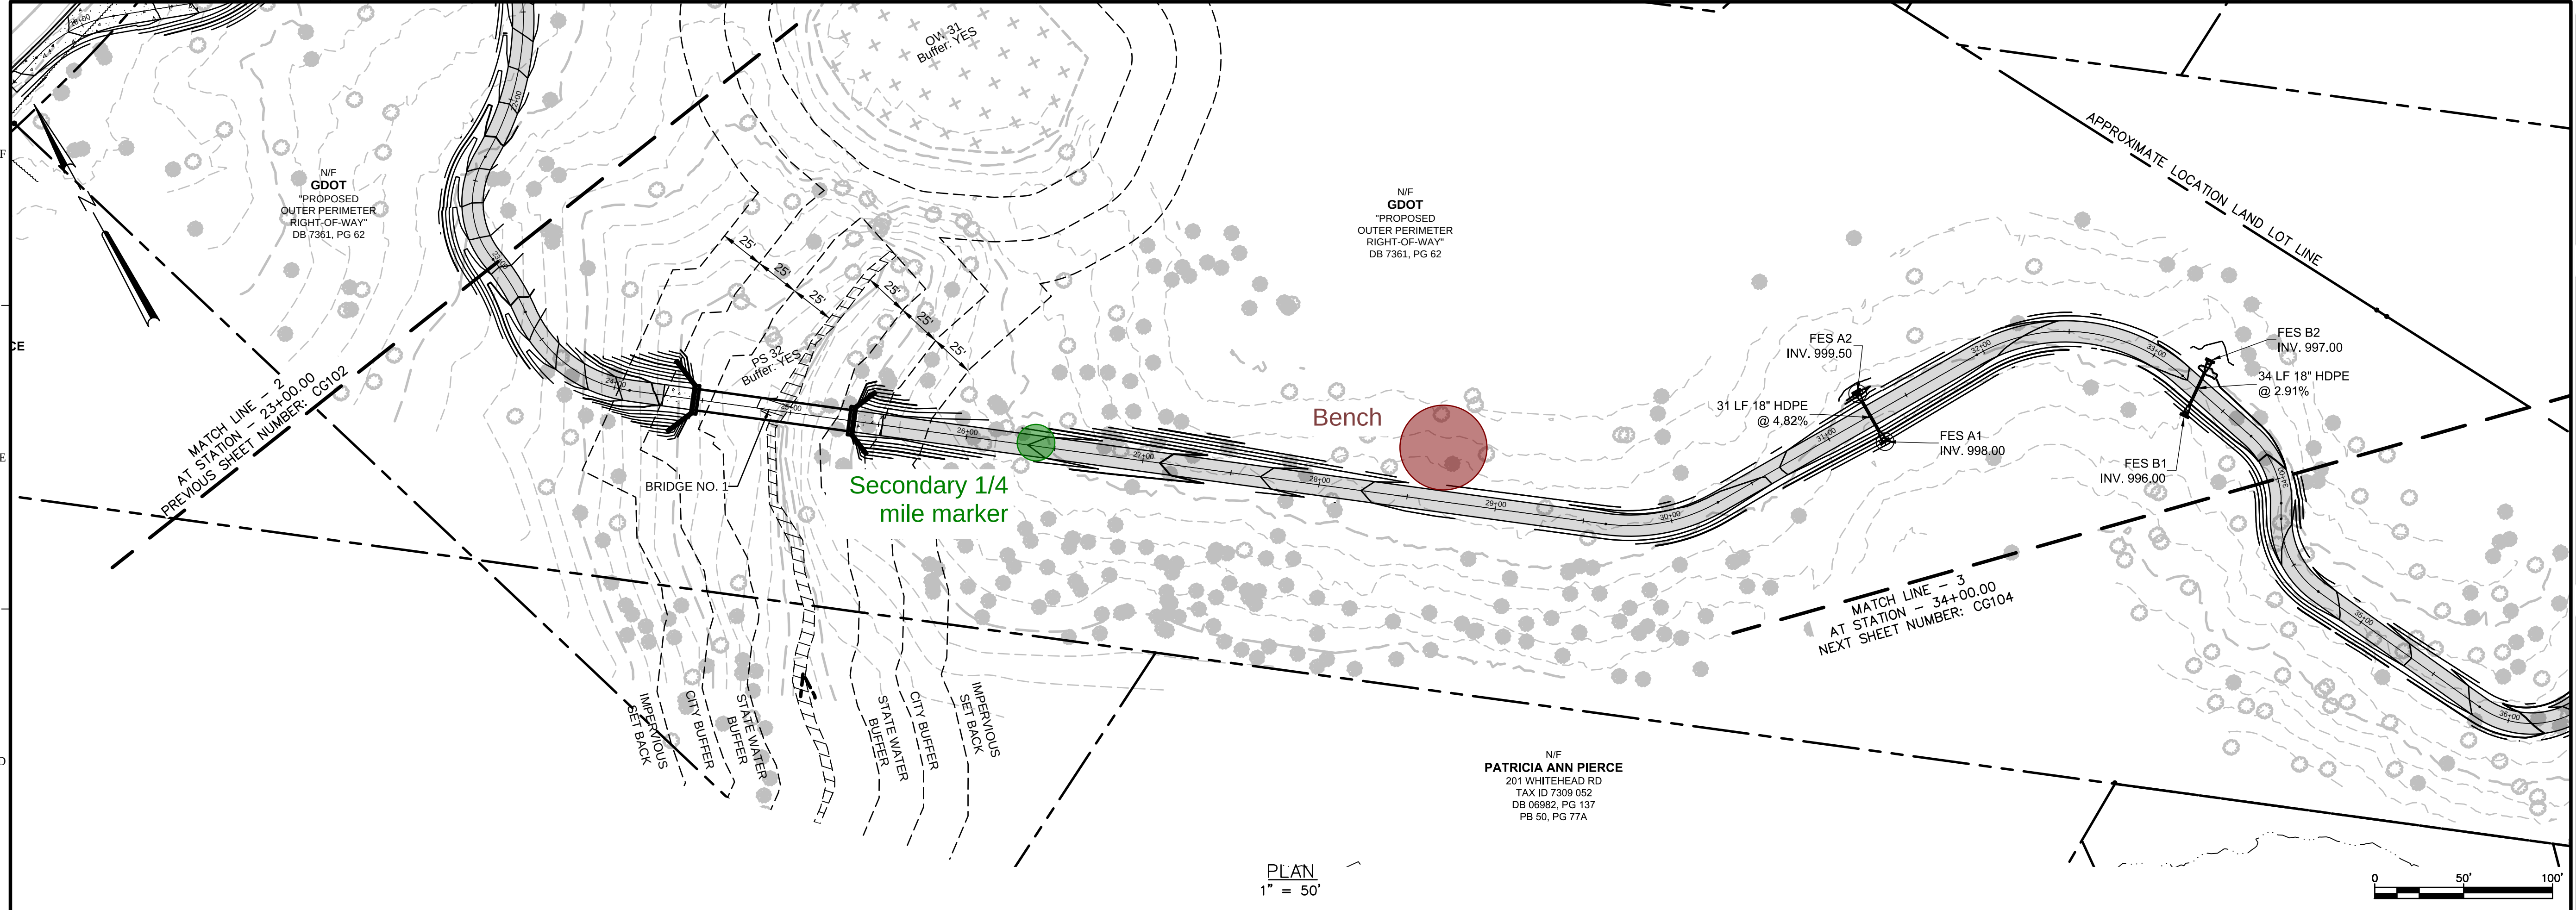

REV	DATE	REVISION DESCRIPTION

THIS LINE IS ONE INCH LONG WHEN PLOTTED FULL SCALE

THIS DRAWING MUST BE USED IN CONJUNCTION WITH THE APPLICABLE OR GOVERNING TECHNICAL SPECIFICATIONS AND OTHER CONTRACT DOCUMENTS.

PROJECT NO: F7X84200

DATE: JULY 10, 2018



DISC. LEAD: PLP	DESIGNER: MJF	CHECKER:
-----------------	---------------	----------

SHEET TITLE: CIVIL

GRADING PLAN AND PROFILE

SHEET: CG103

CREATED: 2/14/2018 LAST SAVED: 2/14/2020 BY: GNANASVK PLOT DATE: 2/21/2020

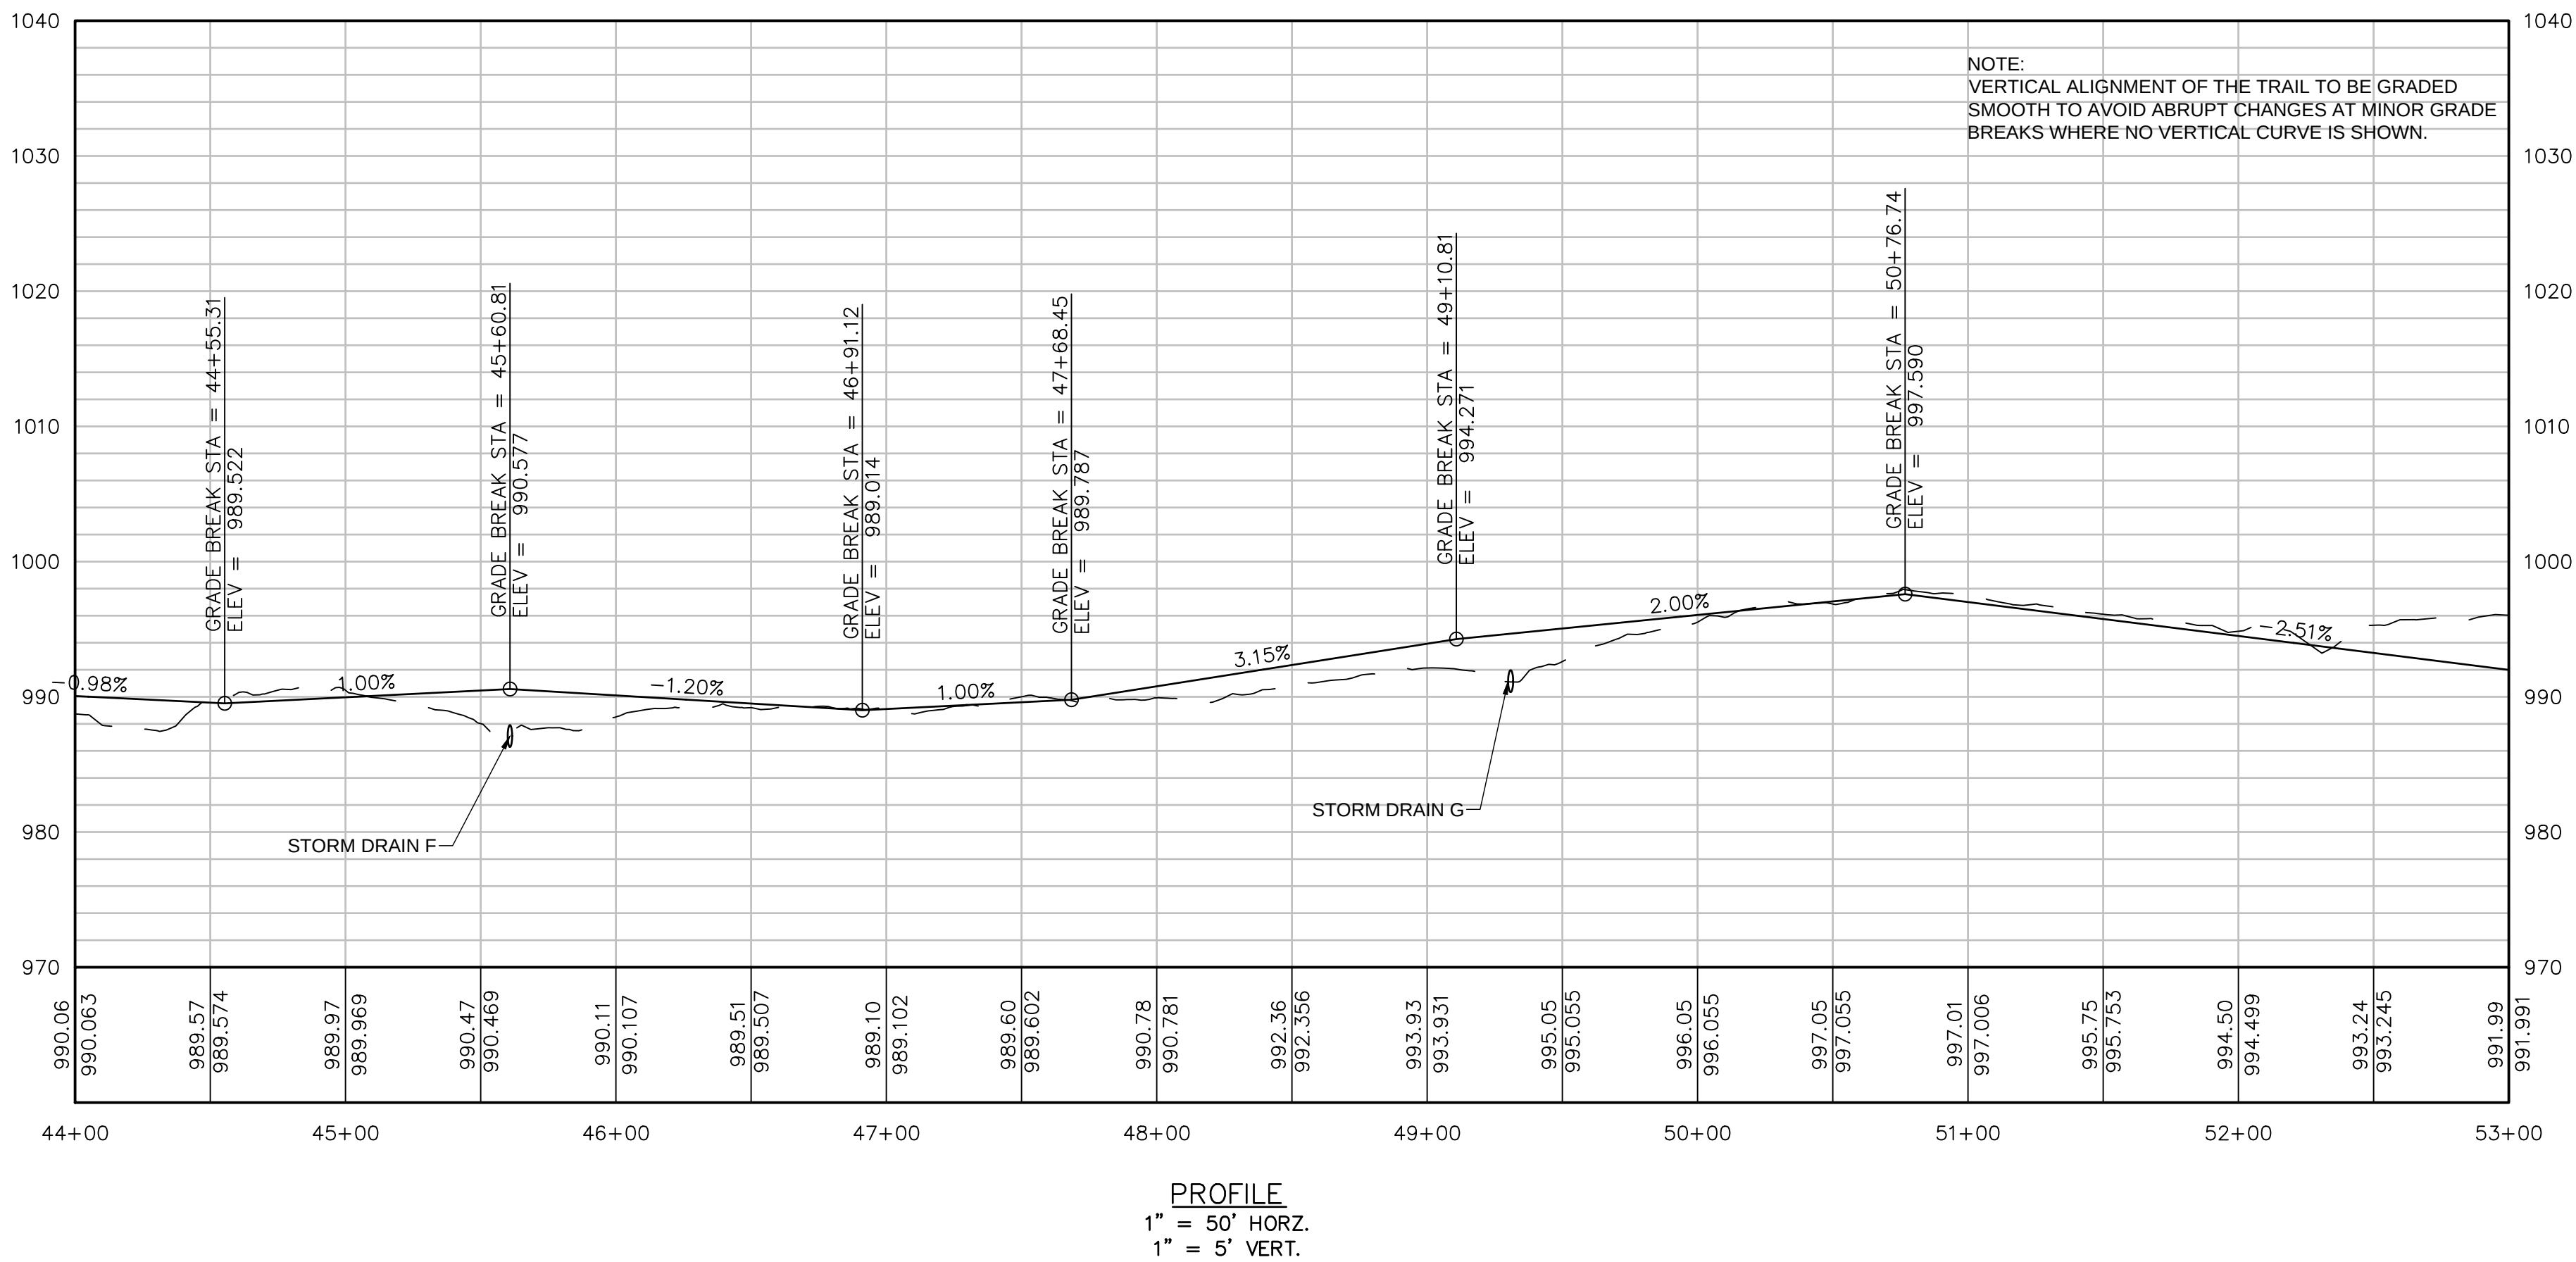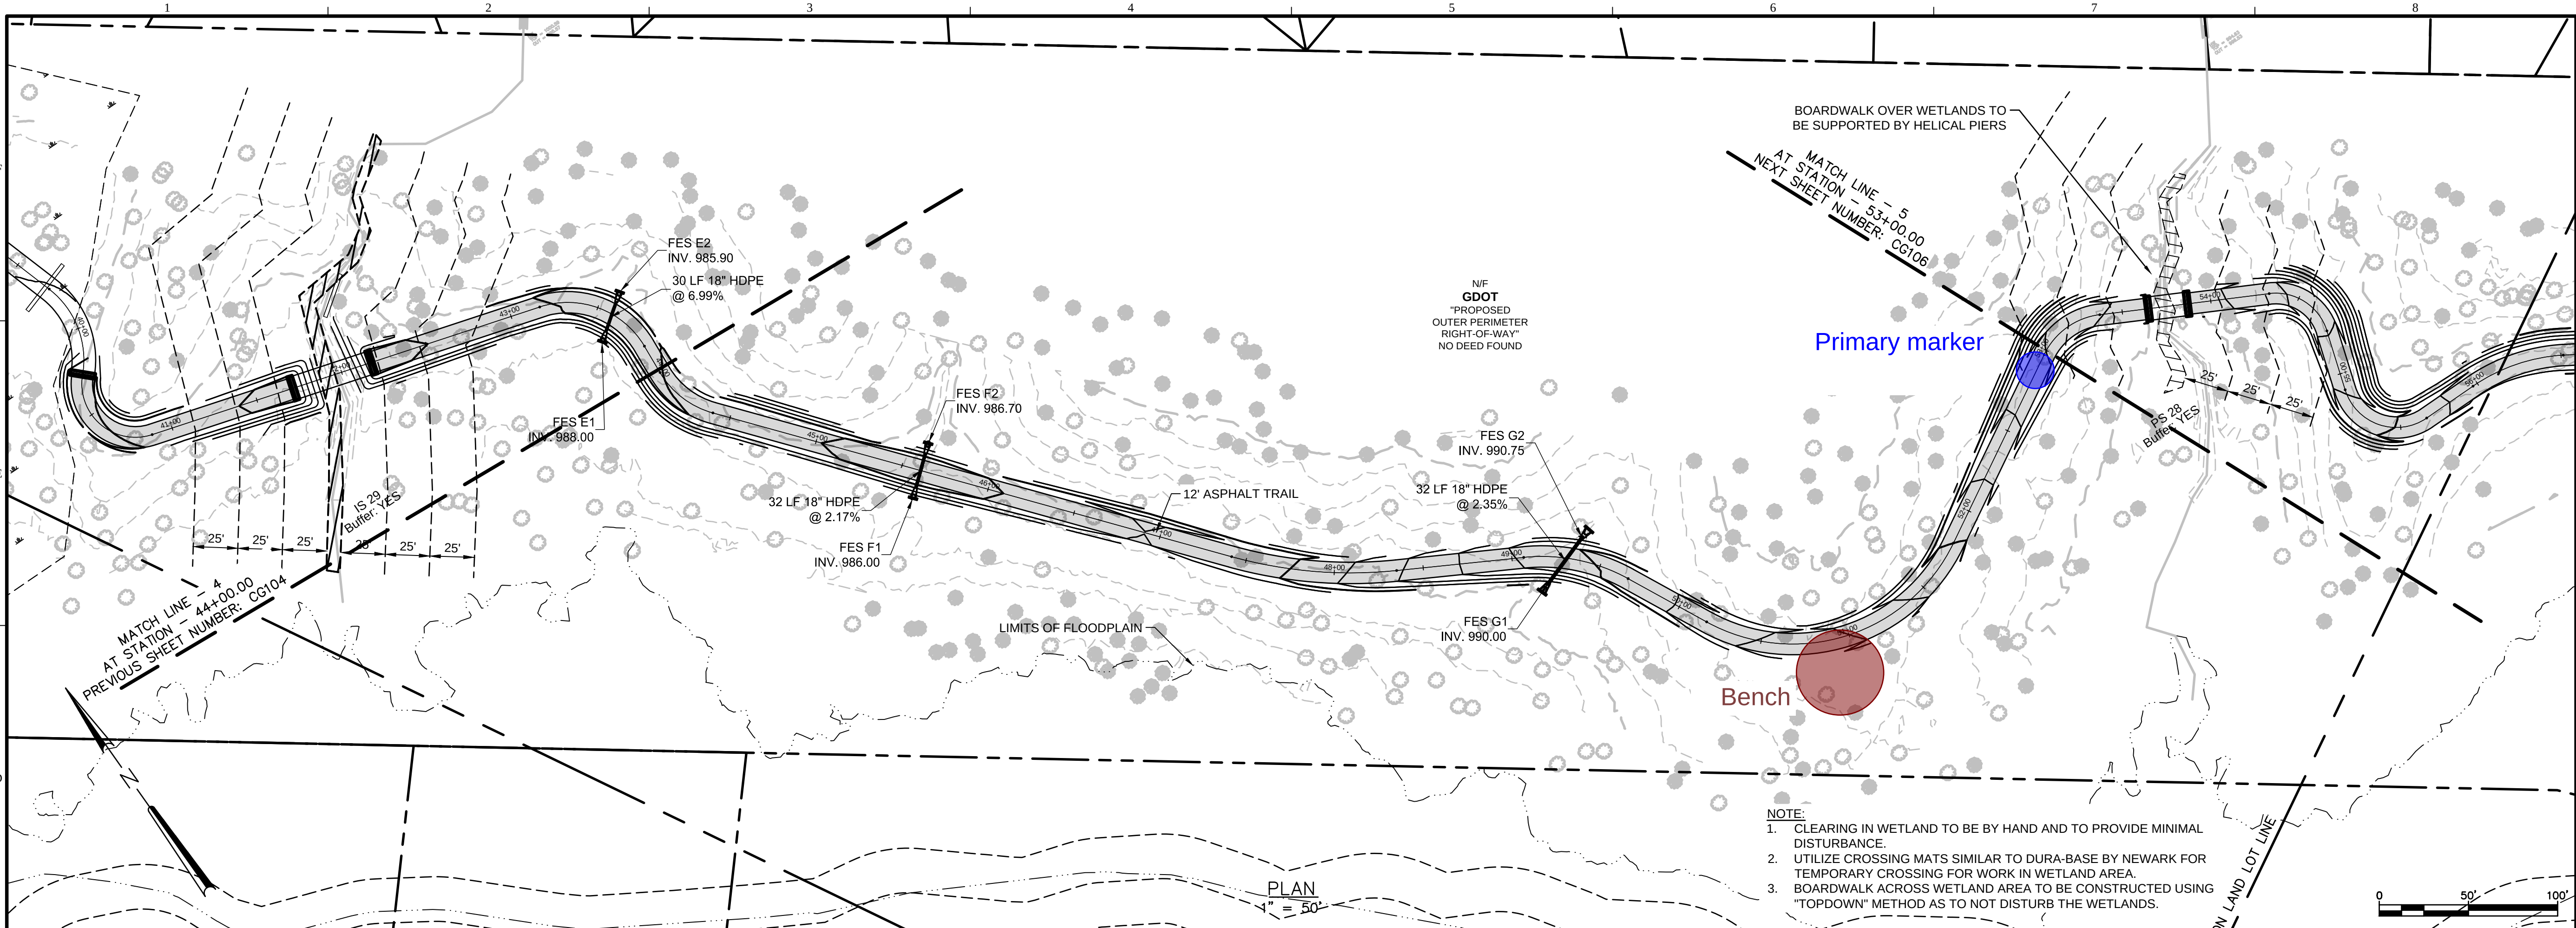

JACOBS

GA LIC # PEF000350
(EXP 6/30/2020)

10 Tenth Street
Atlanta, GA 30303
Atlanta, GA 30303

SUGAR HILL GREENWAY
PHASE 1





CITY OF SUGAR HILL
5039 WEST BROAD STREET
SUGAR HILL, GA 30018

REV	DATE	REVISION DESCRIPTION

THIS LINE IS ONE INCH LONG WHEN PLOTTED FULL SCALE		
THIS DRAWING MUST BE USED IN CONJUNCTION WITH THE APPLICABLE OR GOVERNING TECHNICAL SPECIFICATIONS AND OTHER CONTRACT DOCUMENTS.		
PROJECT NO: F7X84200		
DATE: JULY 10, 2018		
DISC. LEAD:	DESIGNER:	CHECKER:
PLP	MJF	
SHEET TITLE		
CIVIL		
GRADING PLAN AND PROFILE		
SHEET		
CG105		

CREATED: 2/14/2018 LAST SAVED: 2/14/2020 BY: GNANASVK PLOT DATE: 2/24/2020

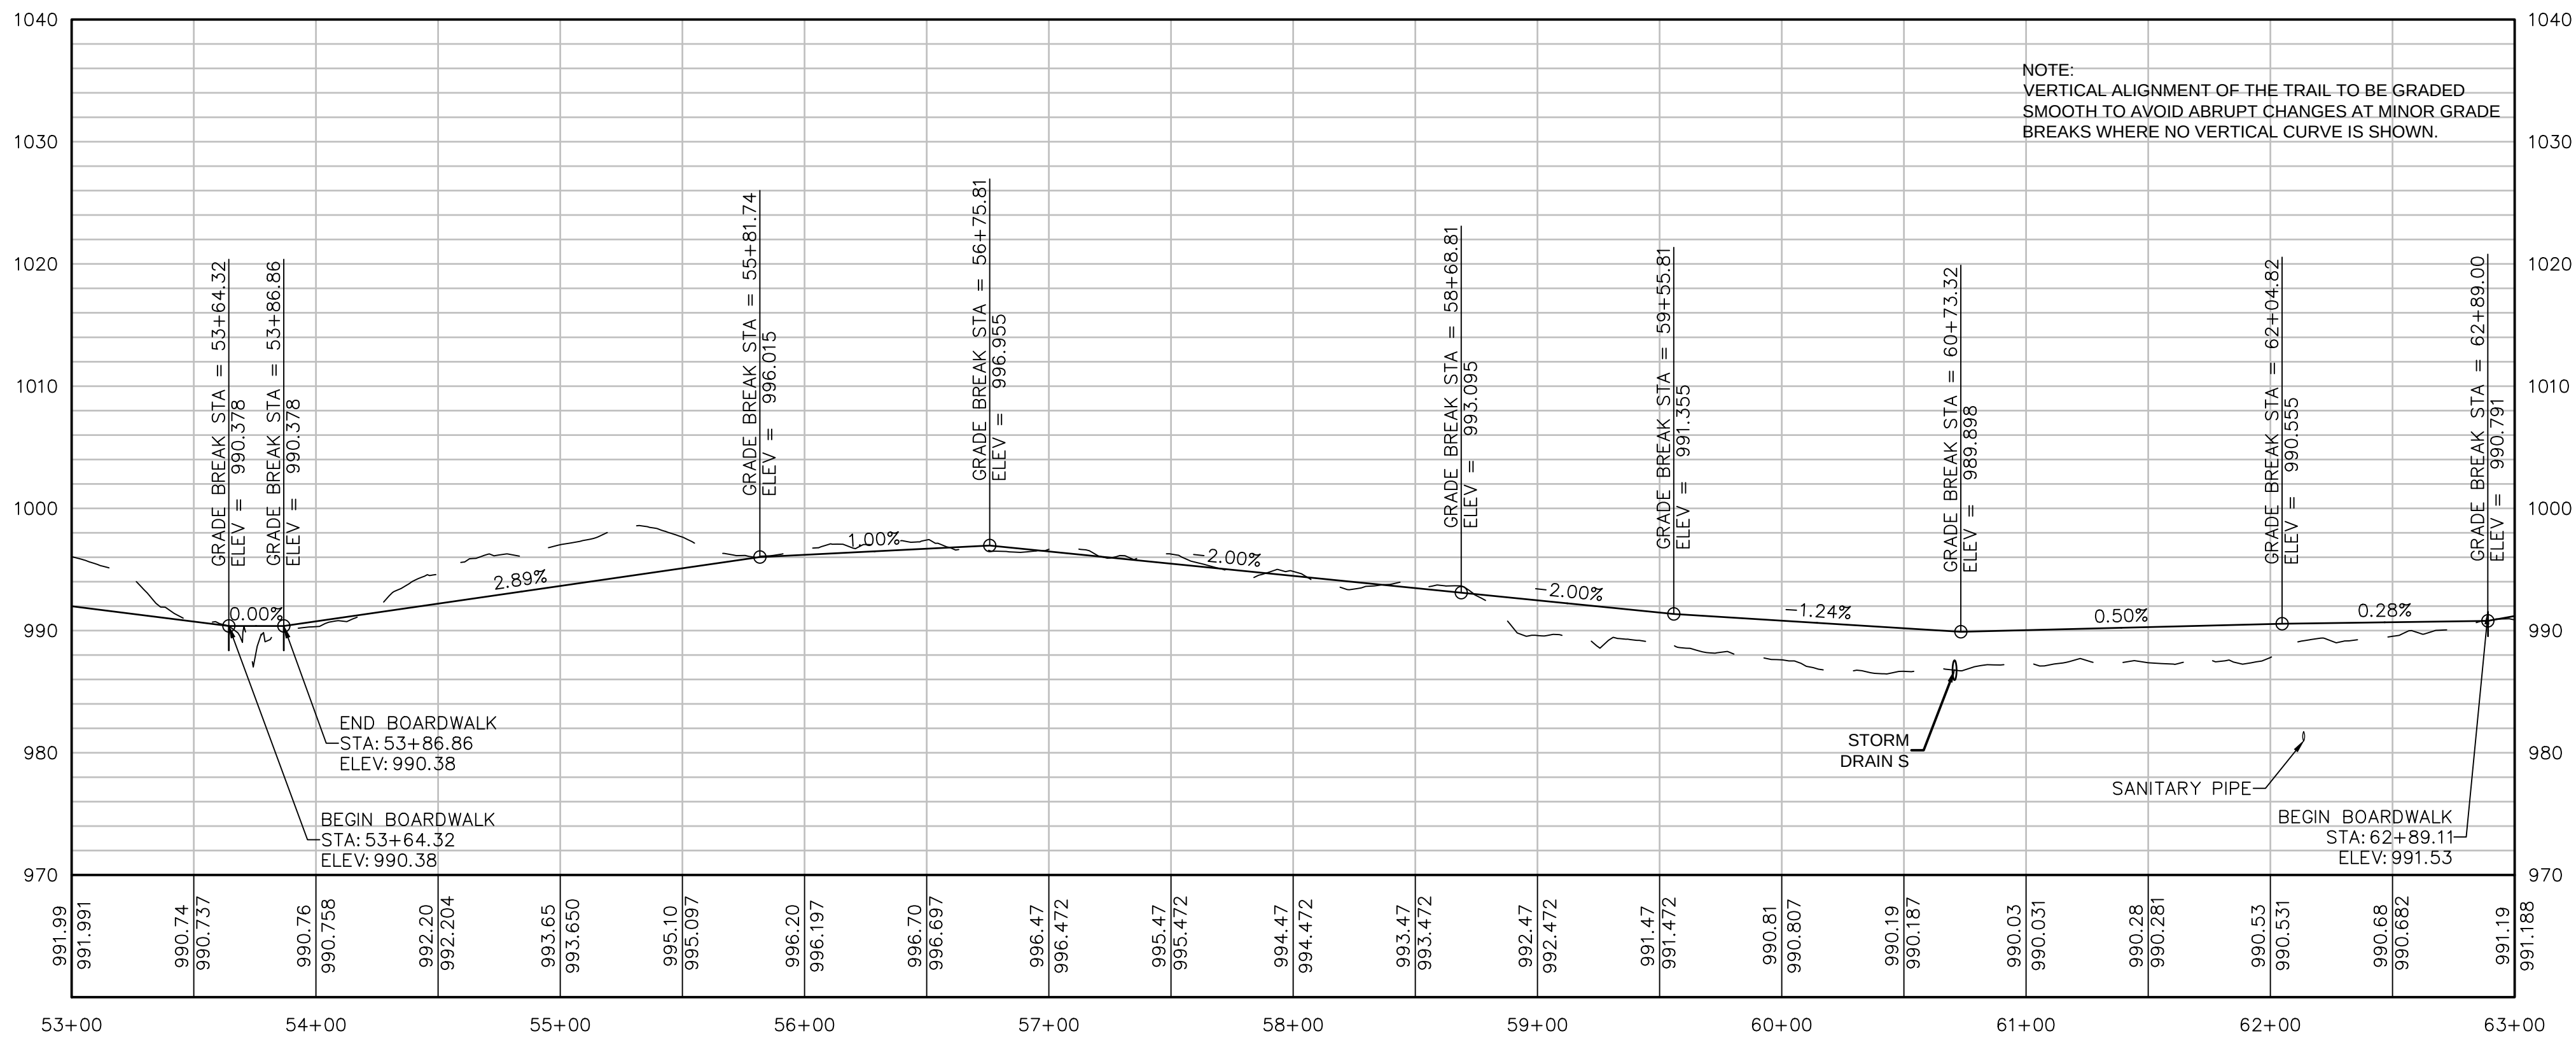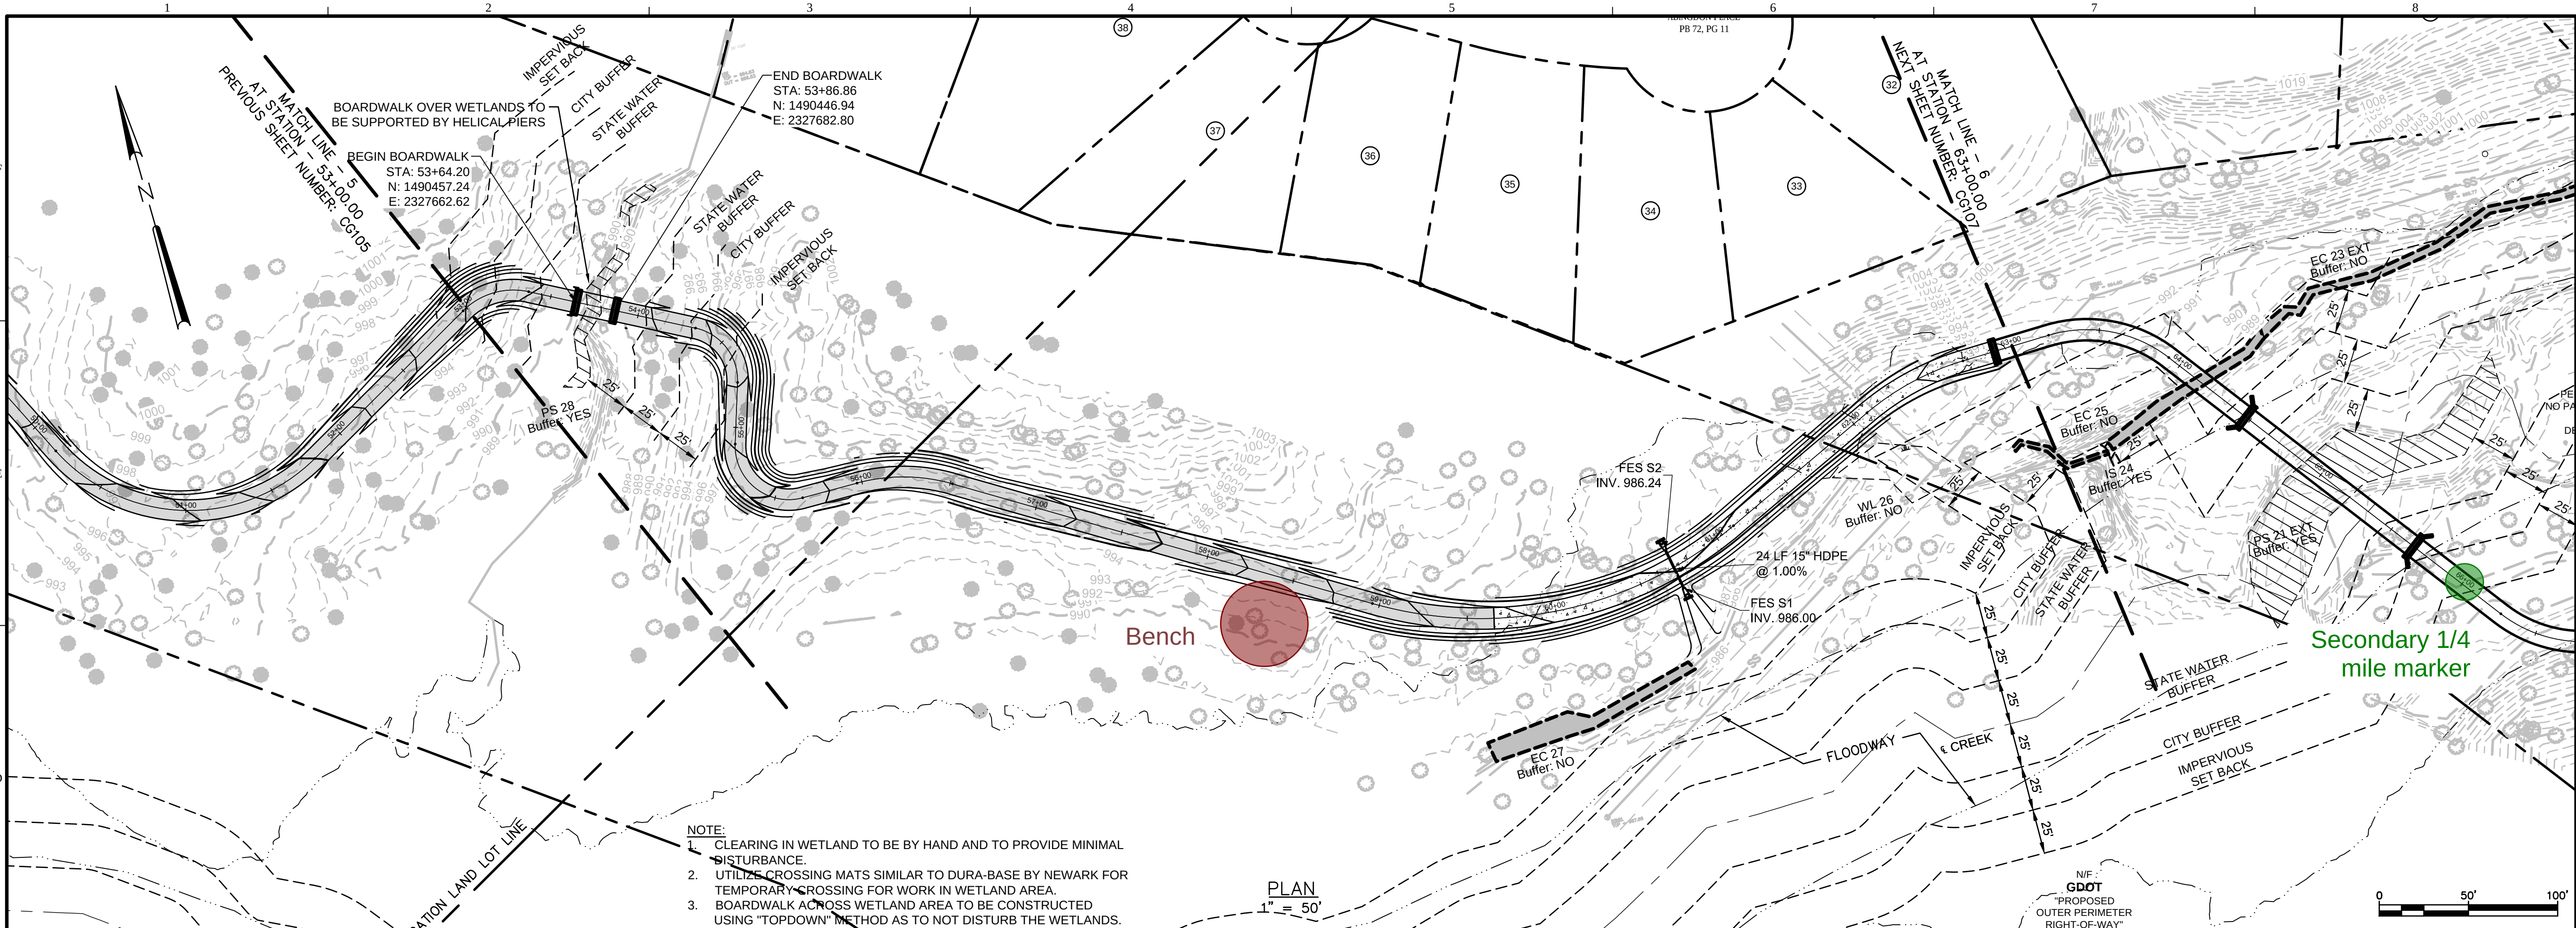

PROFILE
1" = 50' HORIZ.
1" = 5' VERT.

JACOBS

CA LIC # PEF000350
(EXP 6/30/2020)

10 Tenth Street
Atlanta, GA 30303
Atlanta, GA 30303

SUGAR HILL GREENWAY
PHASE 1





CITY OF SUGAR HILL
5039 WEST BROAD STREET
SUGAR HILL, GA 30518

REV	DATE	REVISION DESCRIPTION

THIS LINE IS ONE INCH LONG WHEN PLOTTED FULL SCALE		
THIS DRAWING MUST BE USED IN CONJUNCTION WITH THE APPLICABLE OR GOVERNING TECHNICAL SPECIFICATIONS AND OTHER CONTRACT DOCUMENTS.		
PROJECT NO: F7X84200		
DATE: JULY 10, 2018		
DISC. LEAD:	DESIGNER:	CHECKER:
PLP	MJF	
SHEET TITLE		
CIVIL		
GRADING PLAN AND PROFILE		
SHEET		
CG106		

CREATED: 2/14/2018 LAST SAVED: 2/14/2020 BY: GNANASVK PLOT DATE: 2/24/2020

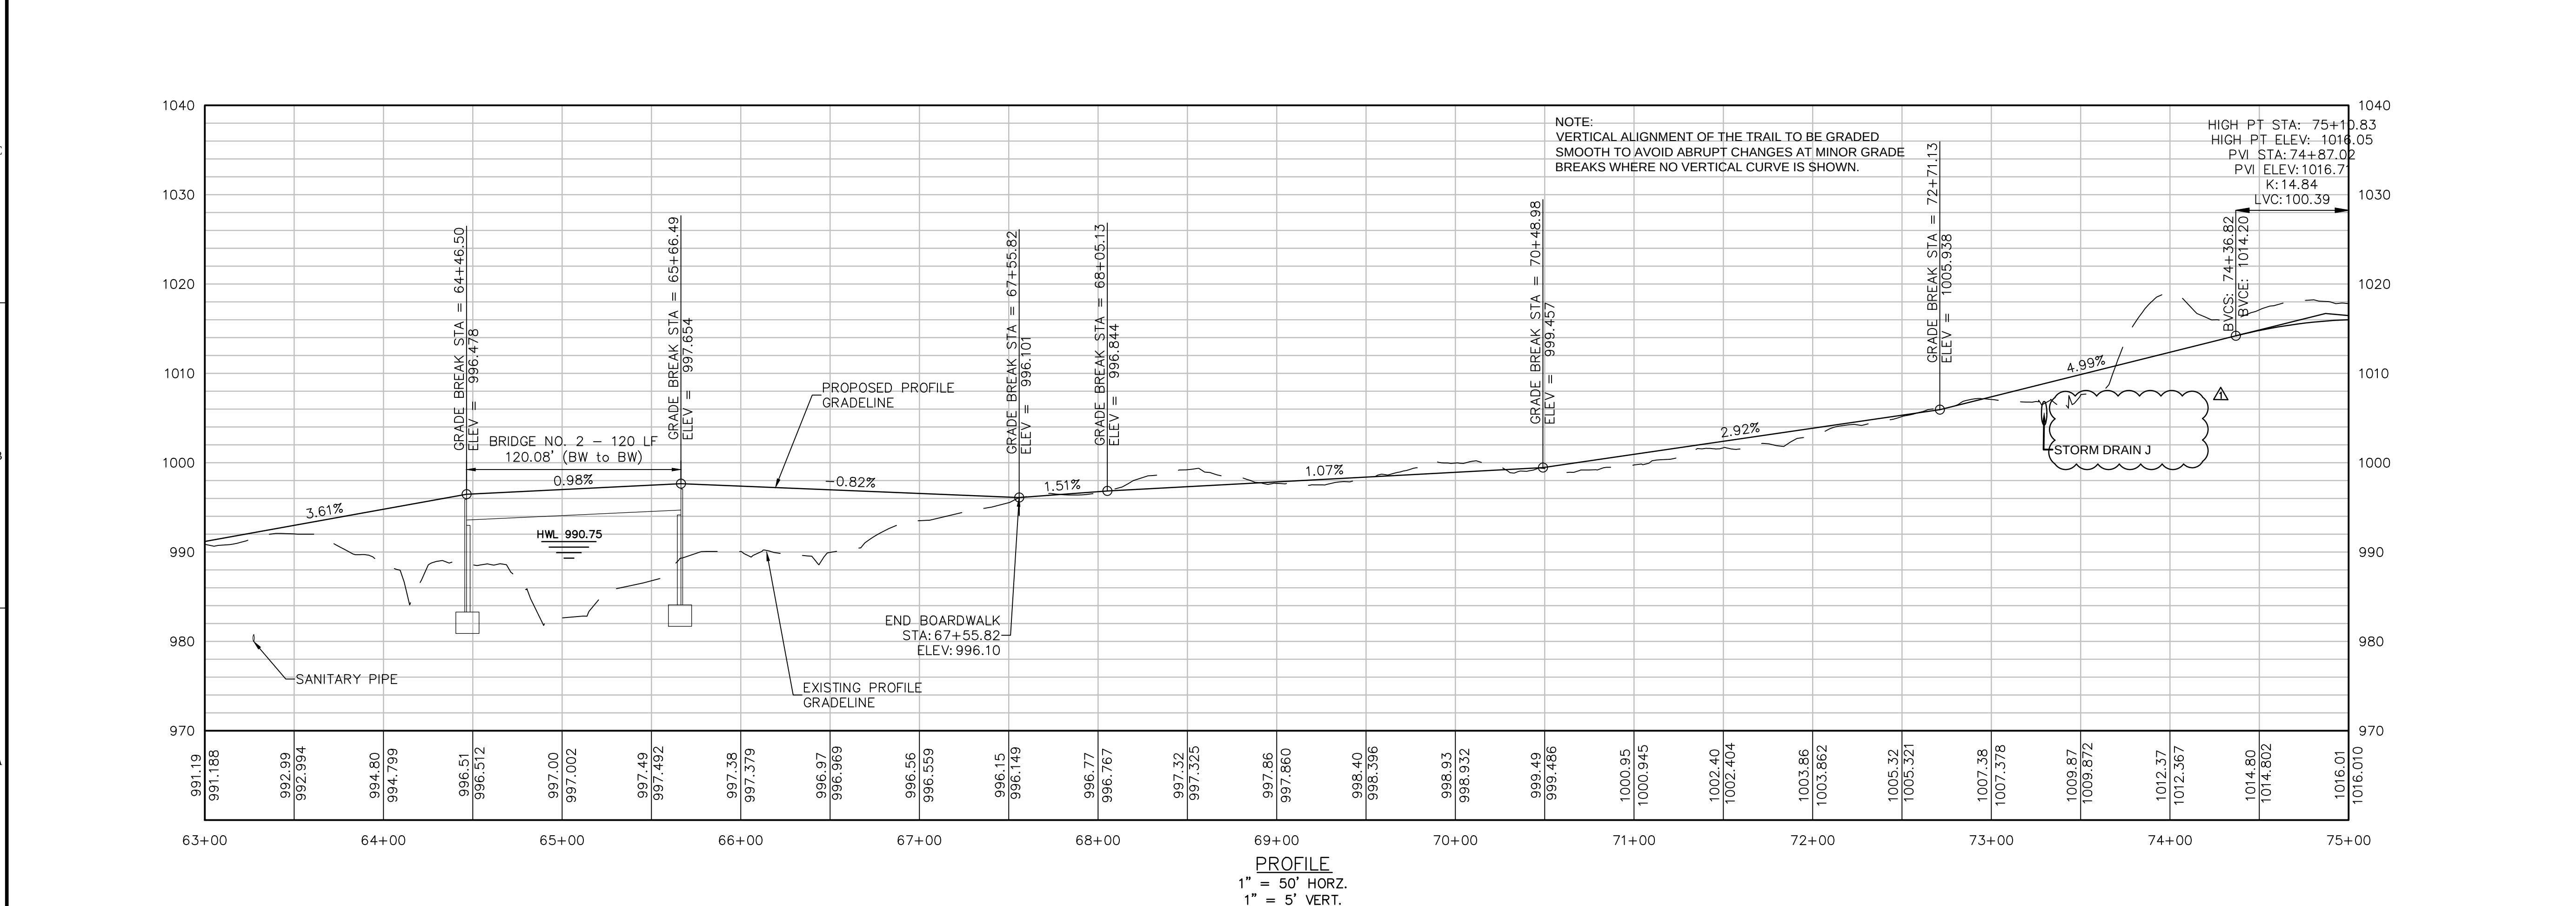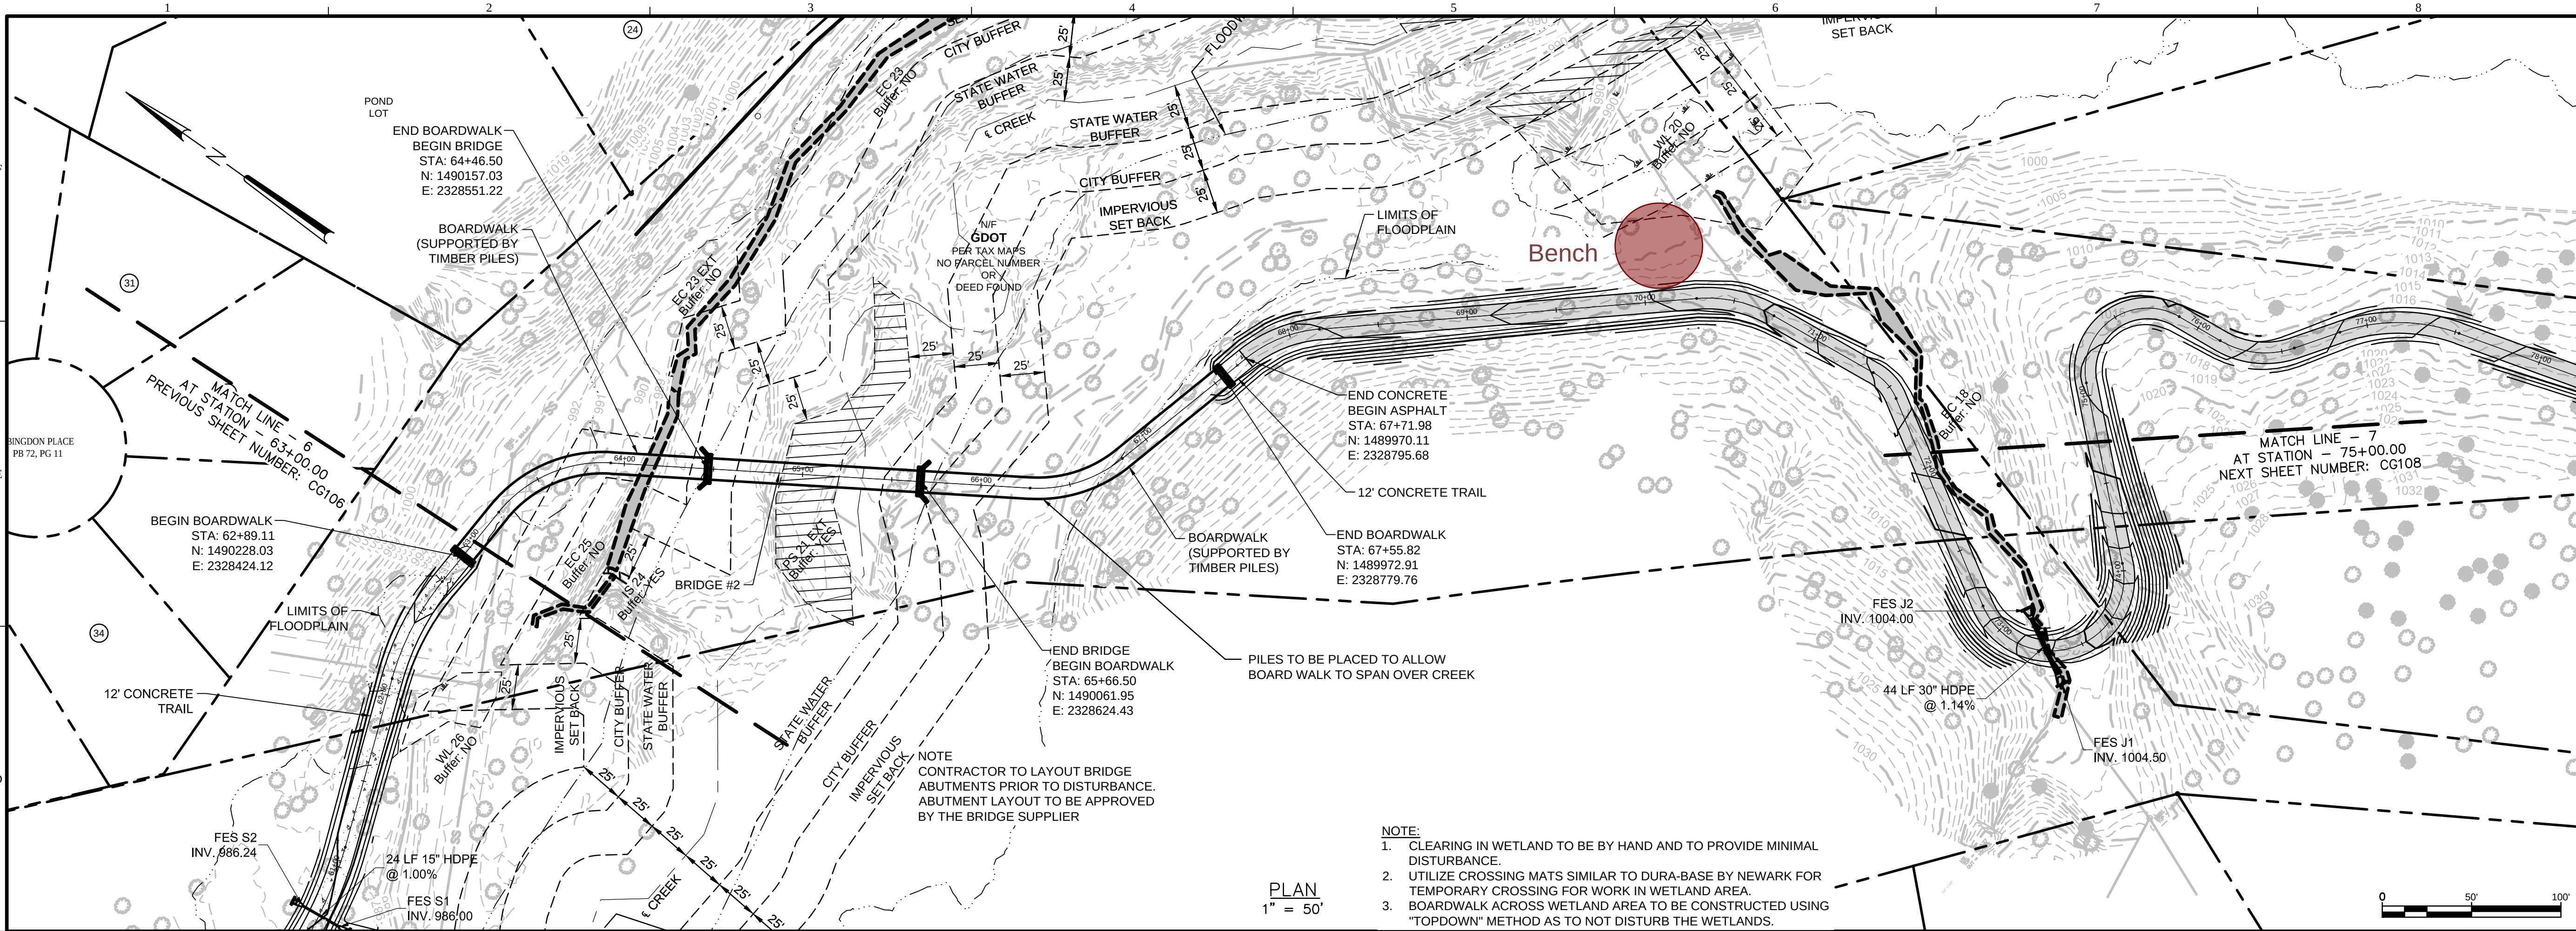

JACOBS

CA LIC # PEF000350
(EXP 6/30/2020)

10 Tenth Street
Atlanta, GA 30303
Atlanta, GA 30303

SUGAR HILL GREENWAY
PHASE 1





CITY OF SUGAR HILL
5039 WEST BROAD STREET
SUGAR HILL, GA 30518

REV	DATE	REVISION DESCRIPTION

THIS LINE IS ONE INCH LONG WHEN PLOTTED FULL SCALE		
THIS DRAWING MUST BE USED IN CONJUNCTION WITH THE APPLICABLE OR GOVERNING TECHNICAL SPECIFICATIONS AND OTHER CONTRACT DOCUMENTS.		
PROJECT NO: F7X84200		
DATE: JULY 10, 2018		
DISC. LEAD:	DESIGNER:	CHECKER:
PLP	MJF	
SHEET TITLE		
CIVIL		
GRADING PLAN AND PROFILE		
SHEET		
CG107		

CREATED: 2/14/2018 LAST SAVED: 2/14/2020 BY: GNANASVK PLOT DATE: 2/20/2020

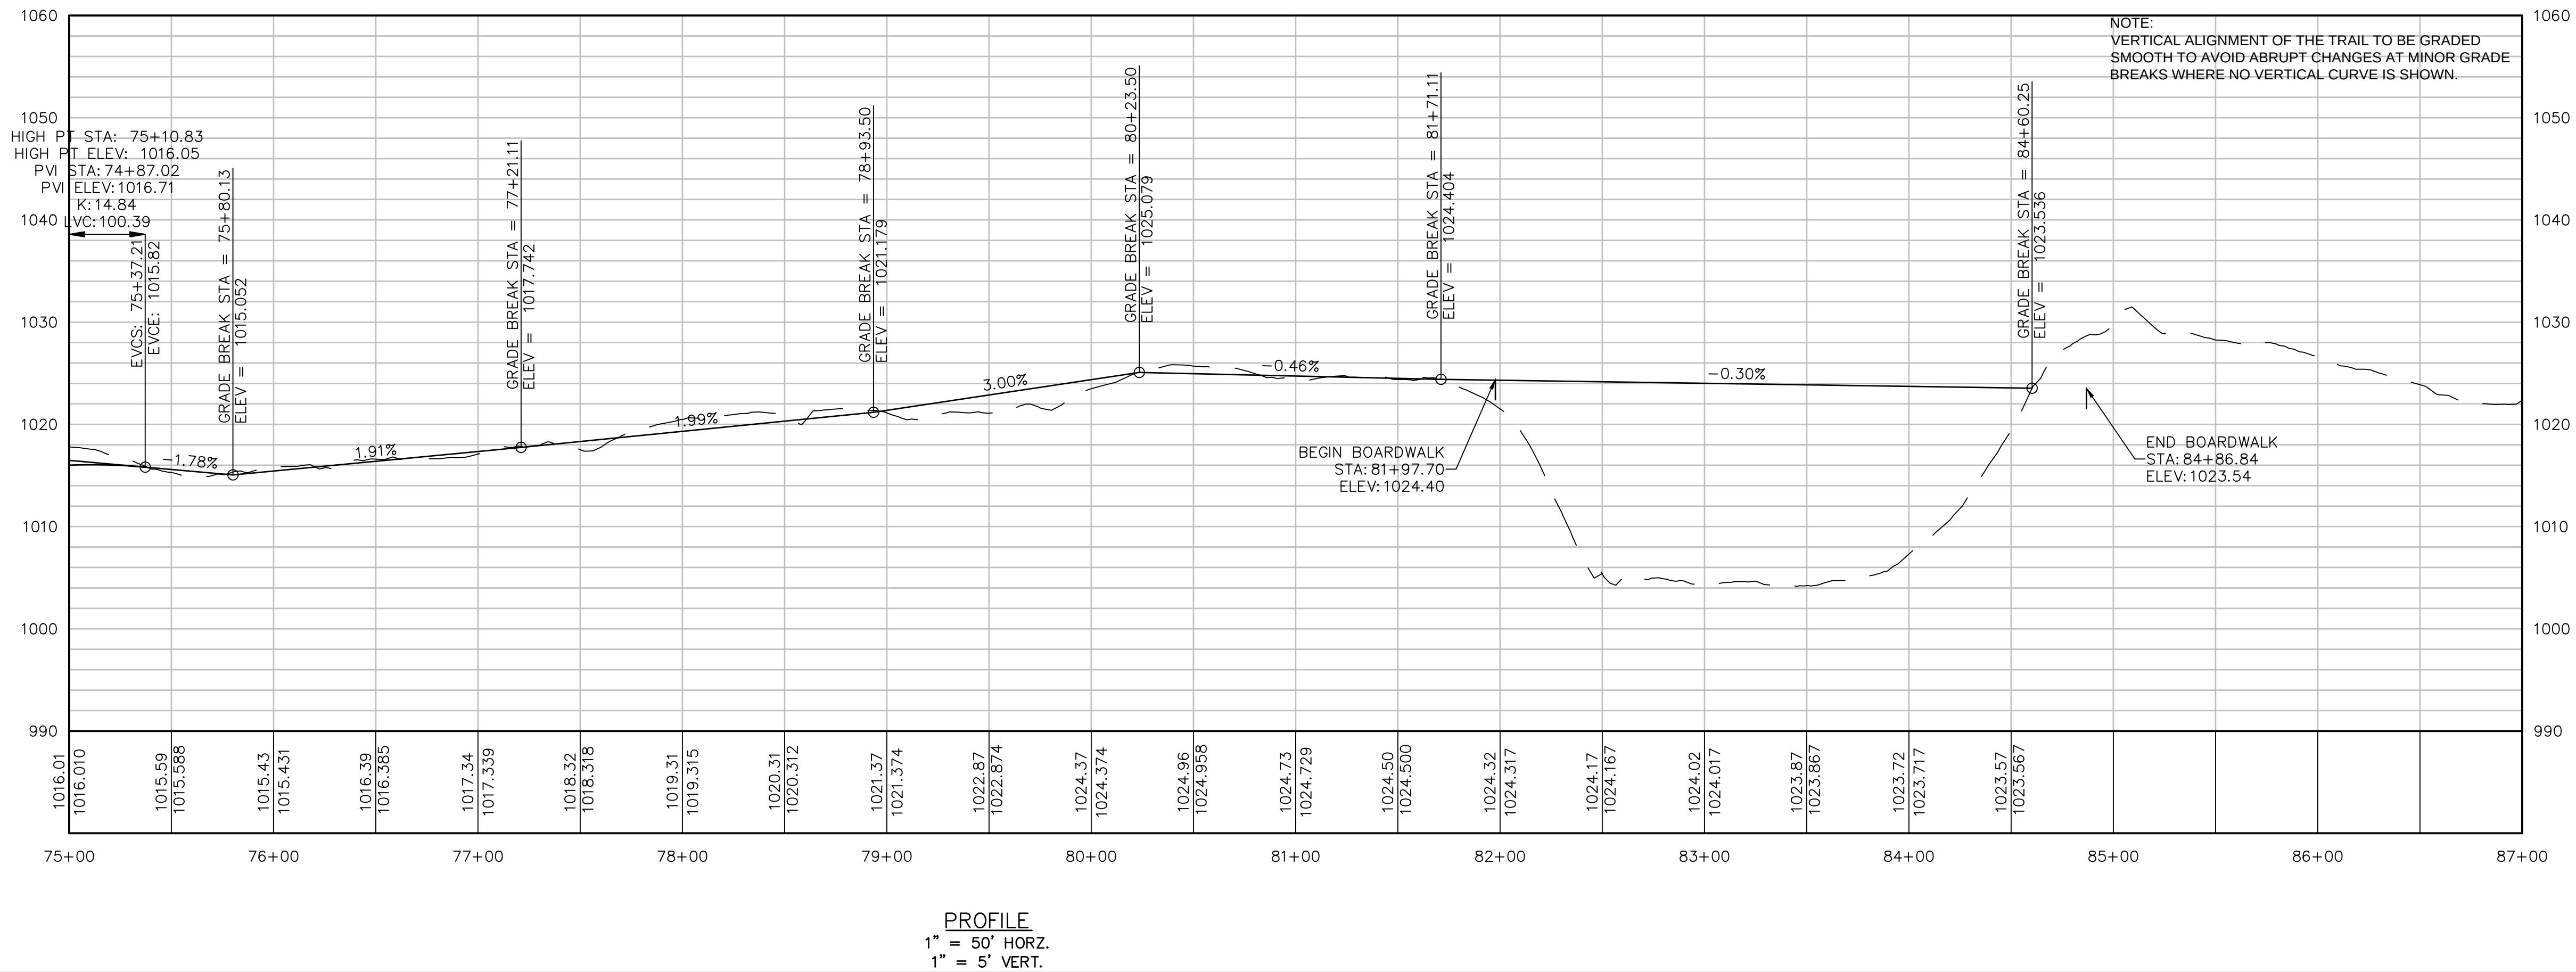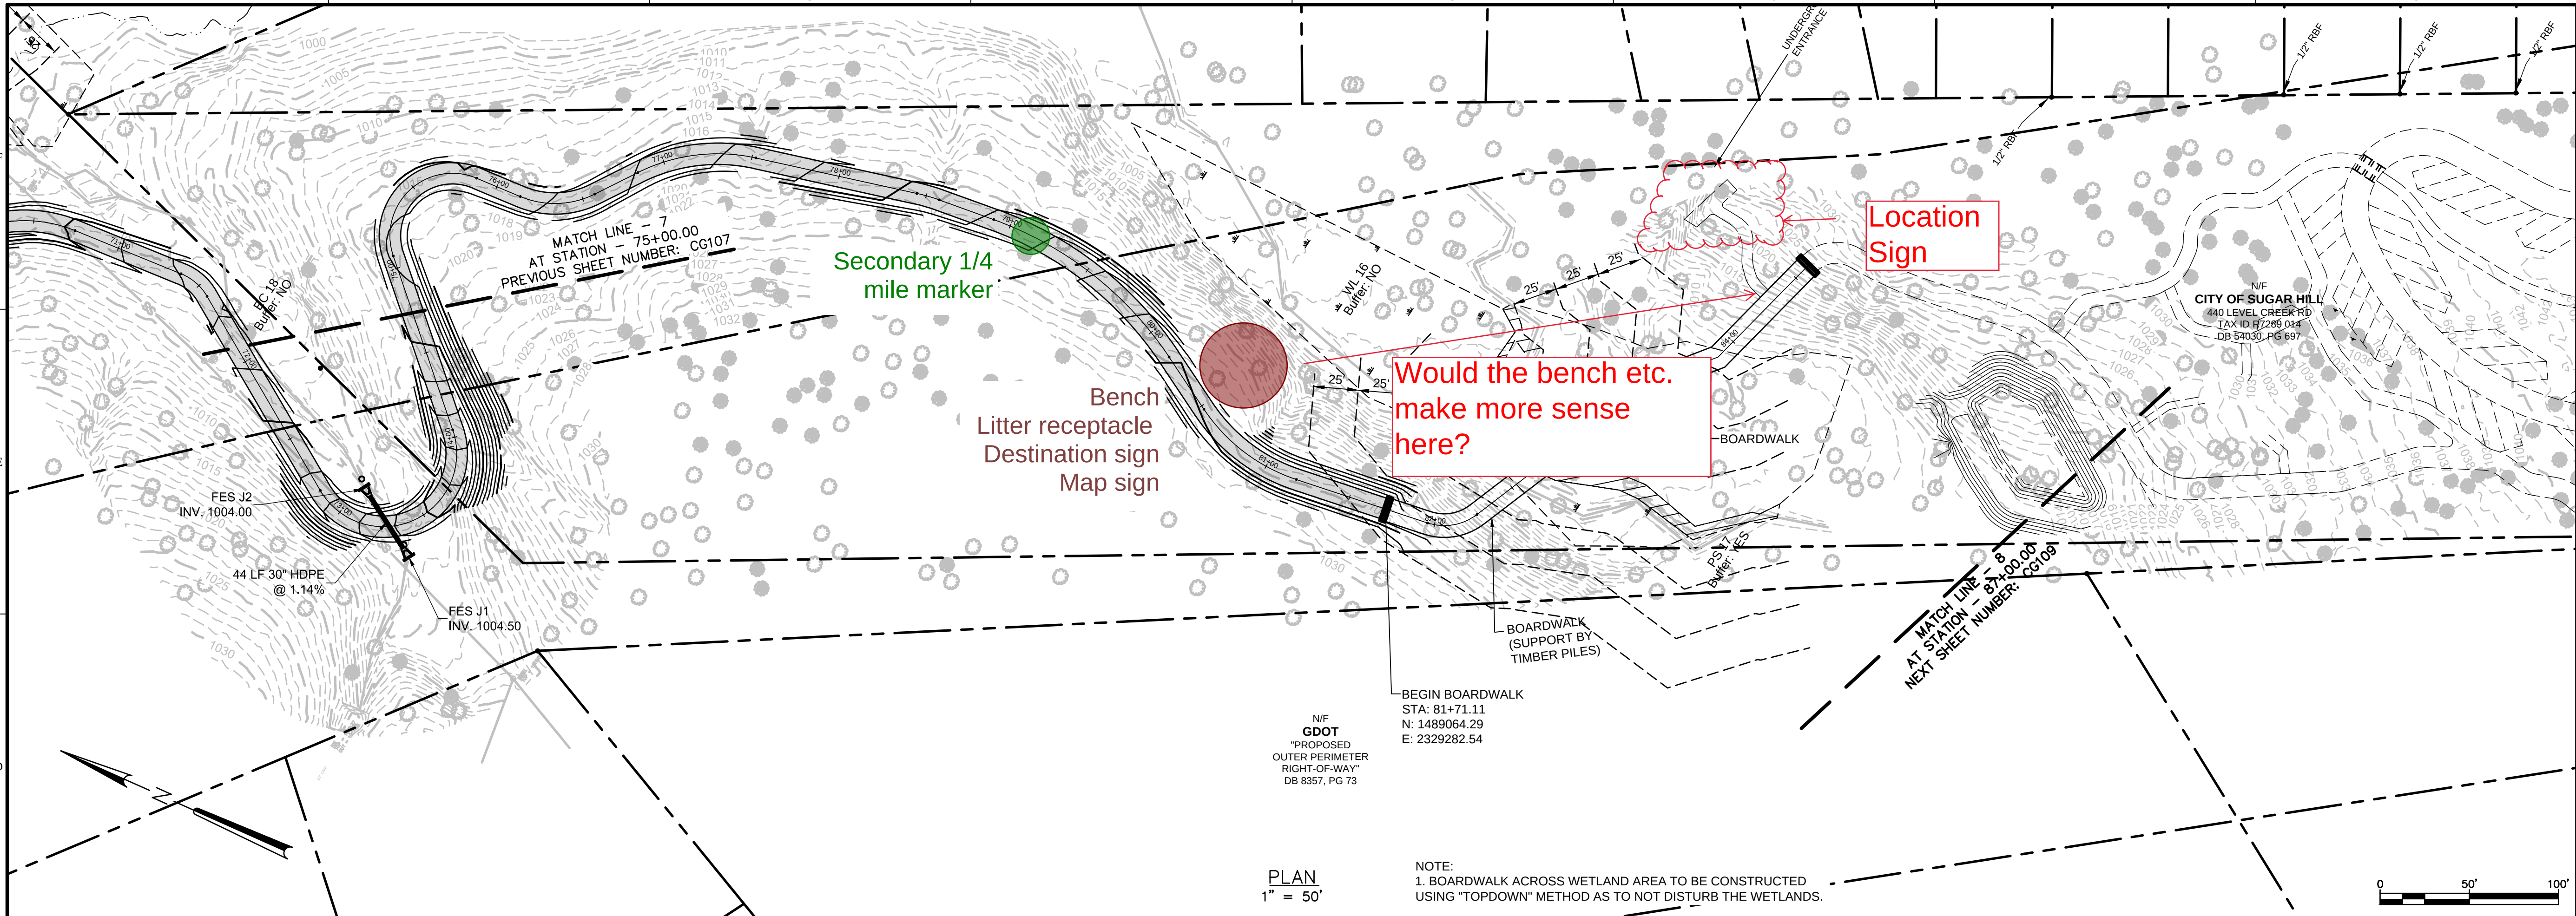

JACOBS

GA LIC # PEF000350
(EXP 6/30/2020)

10 Tenth Street
Suite 1900
Atlanta, GA 30329

SUGAR HILL GREENWAY
PHASE 1




CITY OF SUGAR HILL
5039 WEST BROAD STREET
SUGAR HILL, GA 30518

REV	DATE	REVISION DESCRIPTION
1	07/19/19	CDOT REVISIONS

THIS LINE IS ONE INCH LONG WHEN PLOTTED FULL SCALE.		
THIS DRAWING MUST BE USED IN CONJUNCTION WITH THE APPLICABLE OR GOVERNING TECHNICAL SPECIFICATIONS AND OTHER CONTRACT DOCUMENTS.		
PROJECT NO: F7X84200		
DATE: JULY 10, 2018		
DISC. LEAD:	DESIGNER:	CHECKER:
PLP	MJF	
SHEET TITLE CIVIL		
GRADING PLAN AND PROFILE		
SHEET CG108		

CREATED: 2/14/2018 LAST SAVED: 11/14/2019 BY: GNANASWK PLOT DATE: 2/20/2020

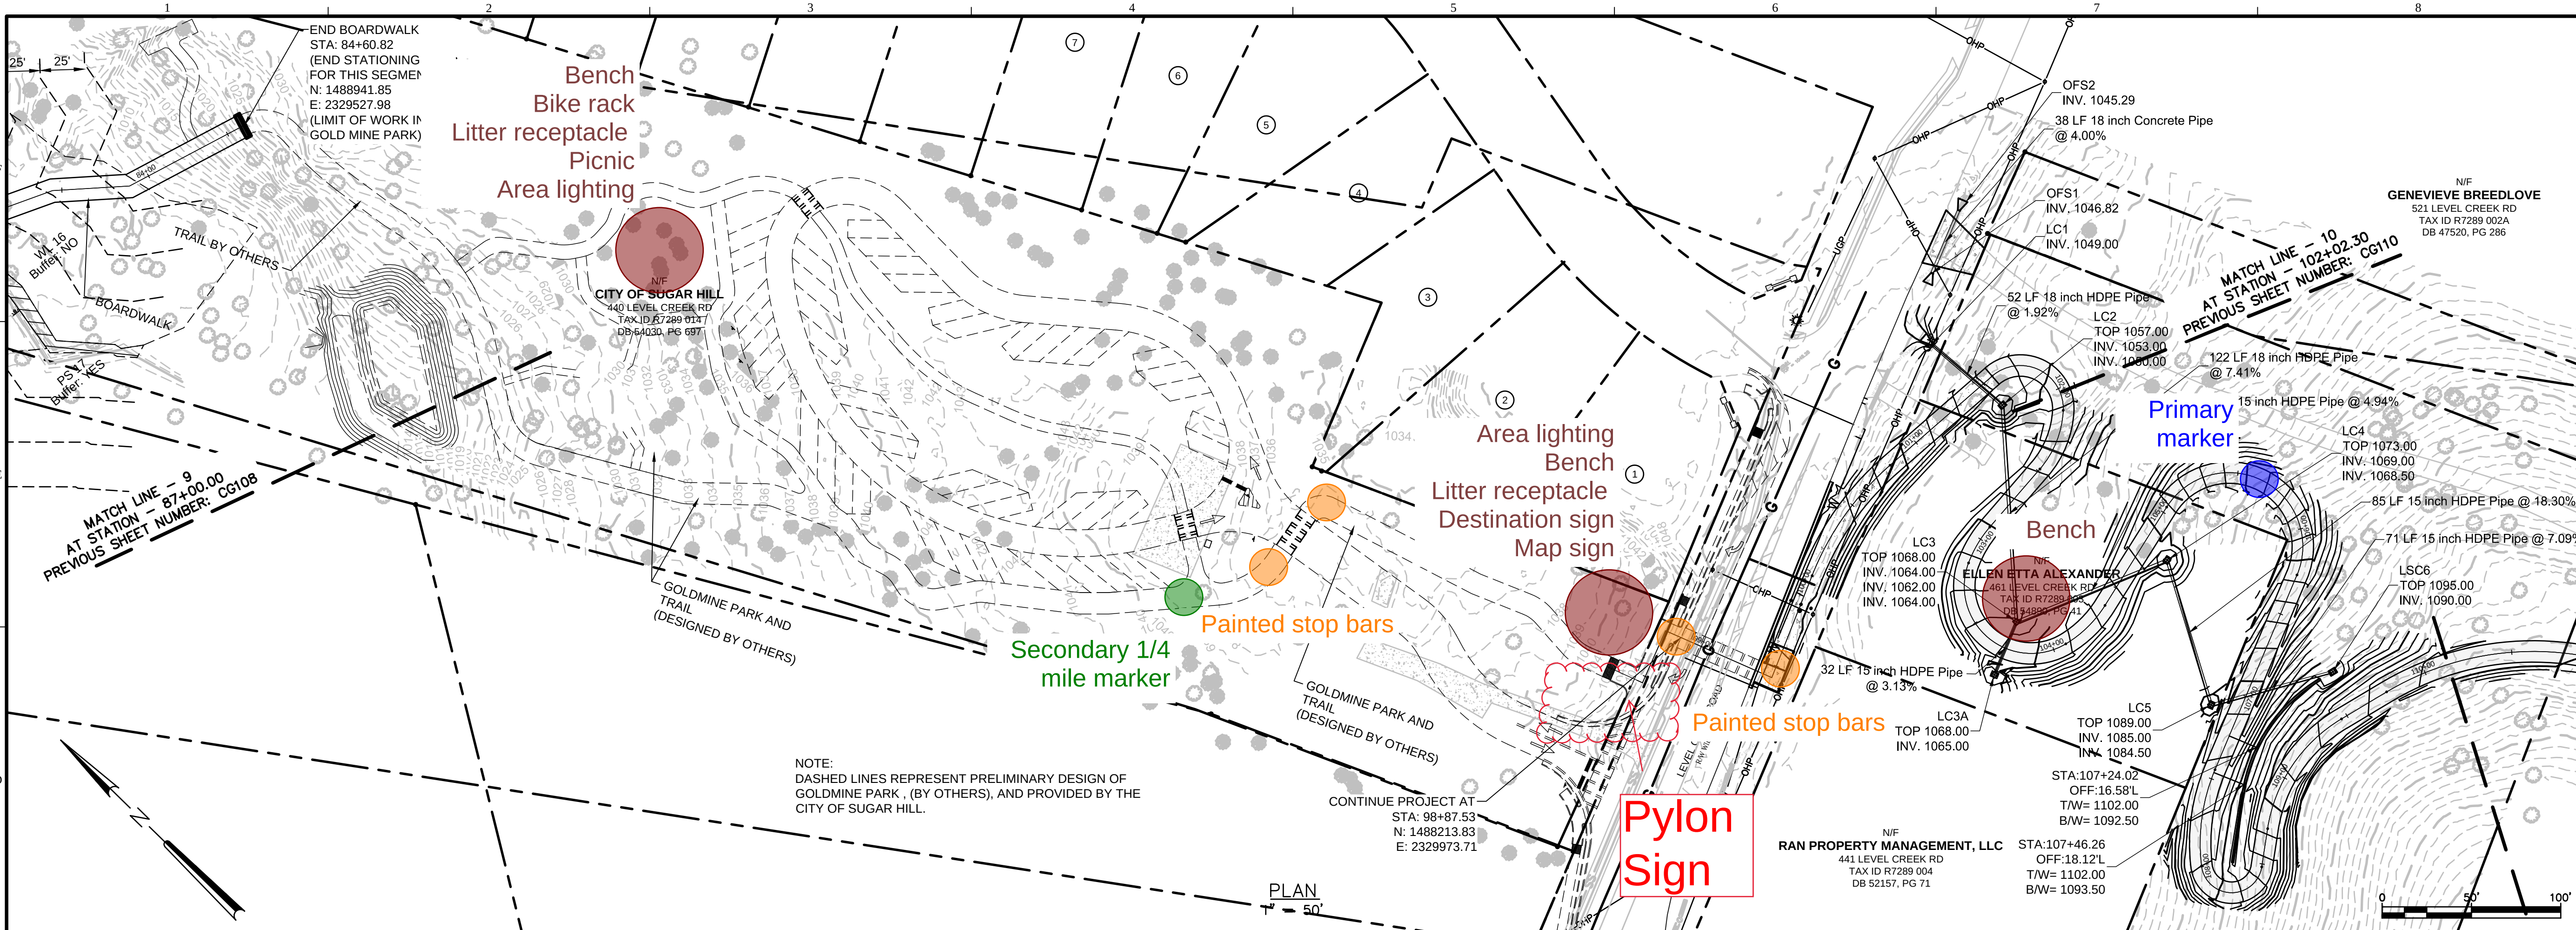

JACOBS

CA LIC # PEF000350
(EXP 6/30/2020)

10 Tenth Street
Atlanta, GA 30303


SUGAR HILL GREENWAY
PHASE 1



CITY OF SUGAR HILL
5039 WEST BROAD STREET
SUGAR HILL, GA 30518

REV	DATE	REVISION DESCRIPTION

THIS LINE IS ONE INCH LONG WHEN PLOTTED FULL SCALE		
THIS DRAWING MUST BE USED IN CONJUNCTION WITH THE APPLICABLE OR GOVERNING TECHNICAL SPECIFICATIONS AND OTHER CONTRACT DOCUMENTS.		
PROJECT NO: F7X84200		
DATE: JULY 10, 2018		
DISC. LEAD:	DESIGNER:	CHECKER:
PLP	MJF	
SHEET TITLE		
CIVIL		
GRADING PLAN AND PROFILE		
SHEET		
CG109		

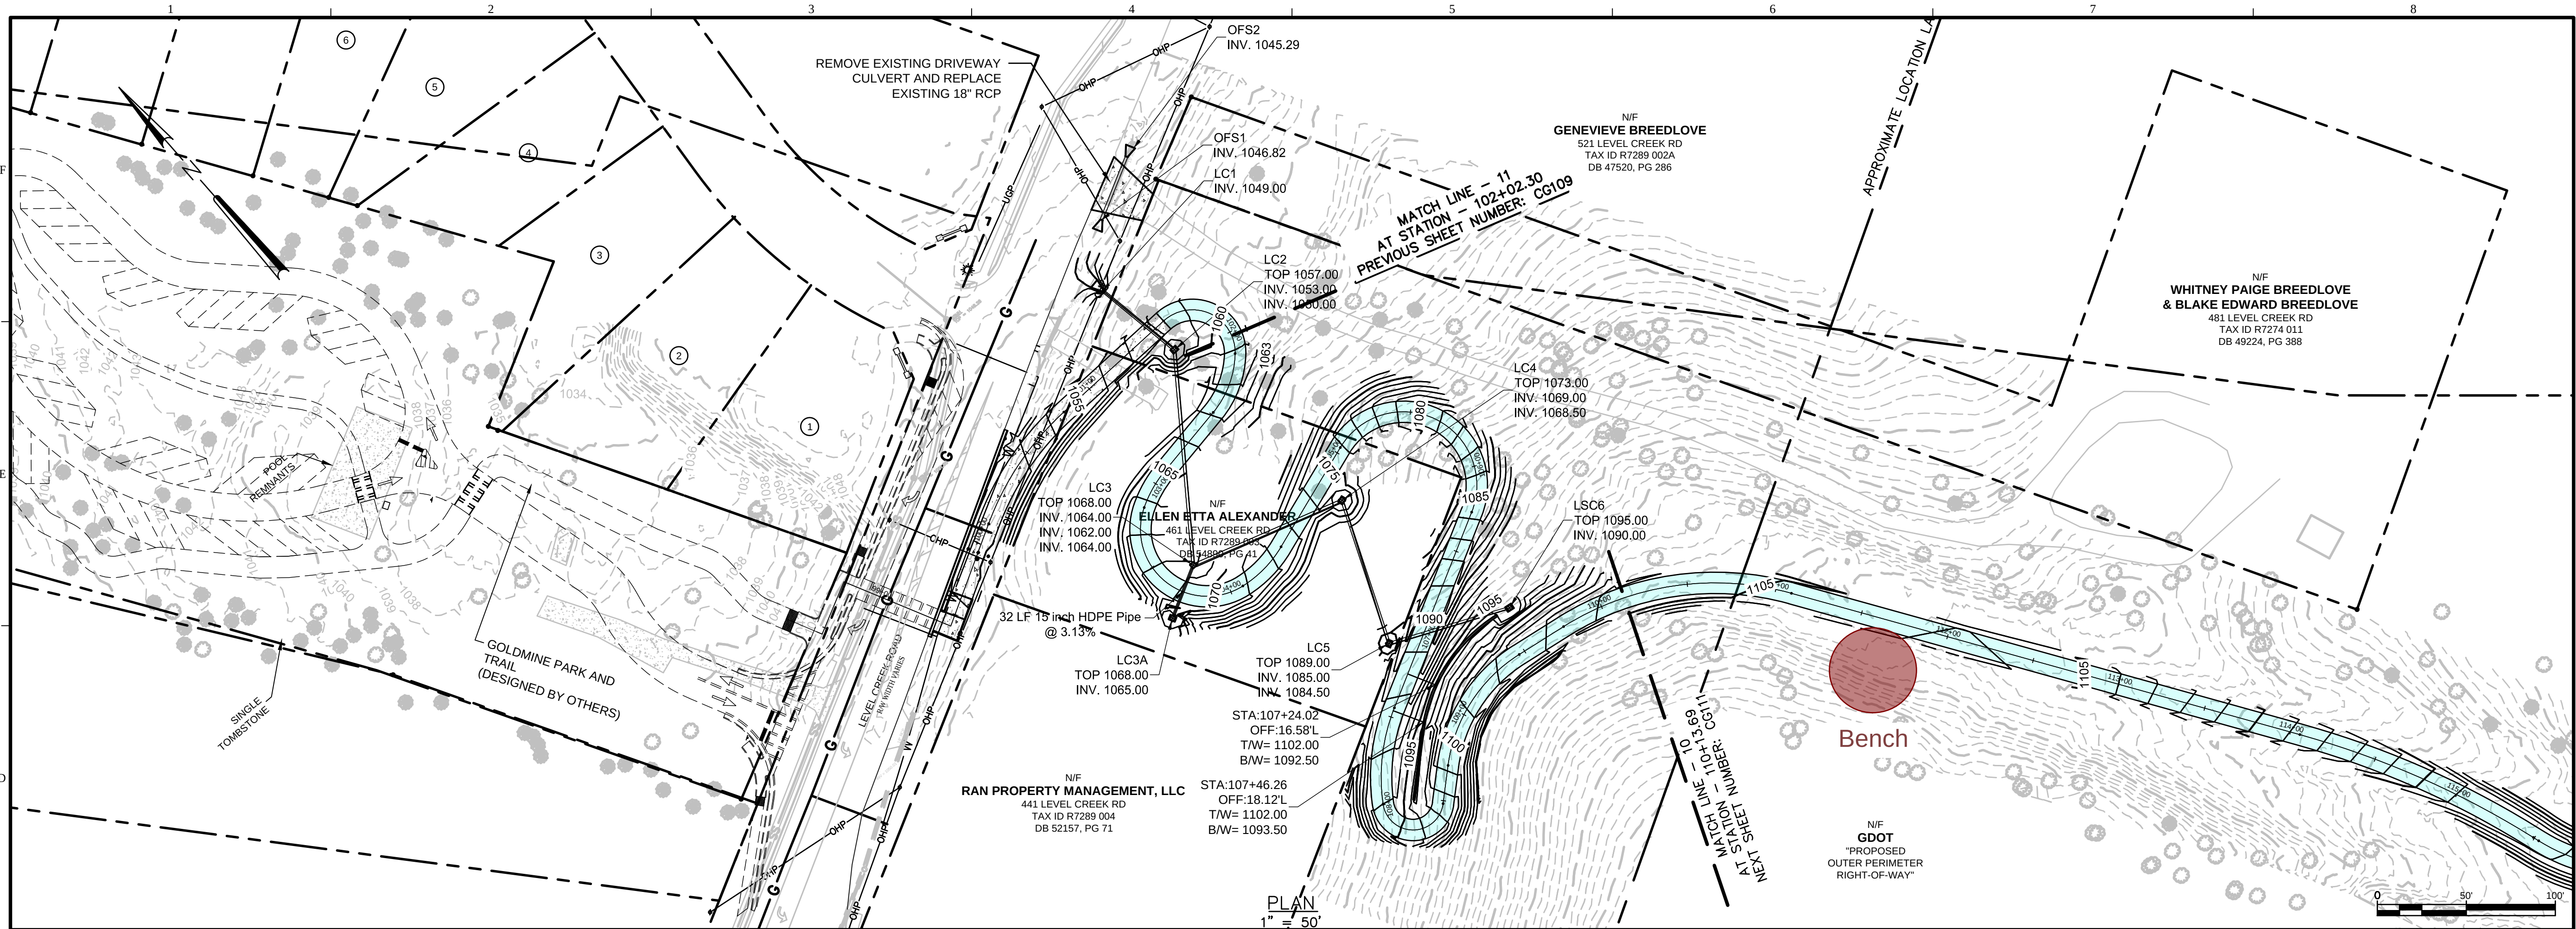

PROFILE
1" = 50' HORZ.
1" = 5' VERT.

SUGAR HILL GREENWAY
PHASE 1



CITY OF SUGAR HILL
5039 WEST BROAD STREET
SUGAR HILL, CA 90518

JACOBS
GA LLC # PE000350
(EXP 6/30/2020)
10 Teah Street
Suite 1400
Alhambra, CA 91801-2106

REV	DATE	REVISION DESCRIPTION



THIS LINE IS ONE INCH LONG WHEN PLOTTED FULL SCALE
THIS DRAWING MUST BE USED IN CONJUNCTION WITH THE APPLICABLE OR GOVERNING TECHNICAL SPECIFICATIONS AND OTHER CONTRACT DOCUMENTS.
PROJECT NO: F7X84200
DATE: JULY 10, 2018
DISC. LEAD: PLP
DESIGNER: MJF
CHECKER: MJF

SHEET TITLE
CIVIL

GRADING PLAN AND PROFILE

SHEET
CG110

CREATED: 2/14/2018 LAST SAVED: 4/4/2019 BY: AKINOSPS PLOT DATE: 2/20/2020

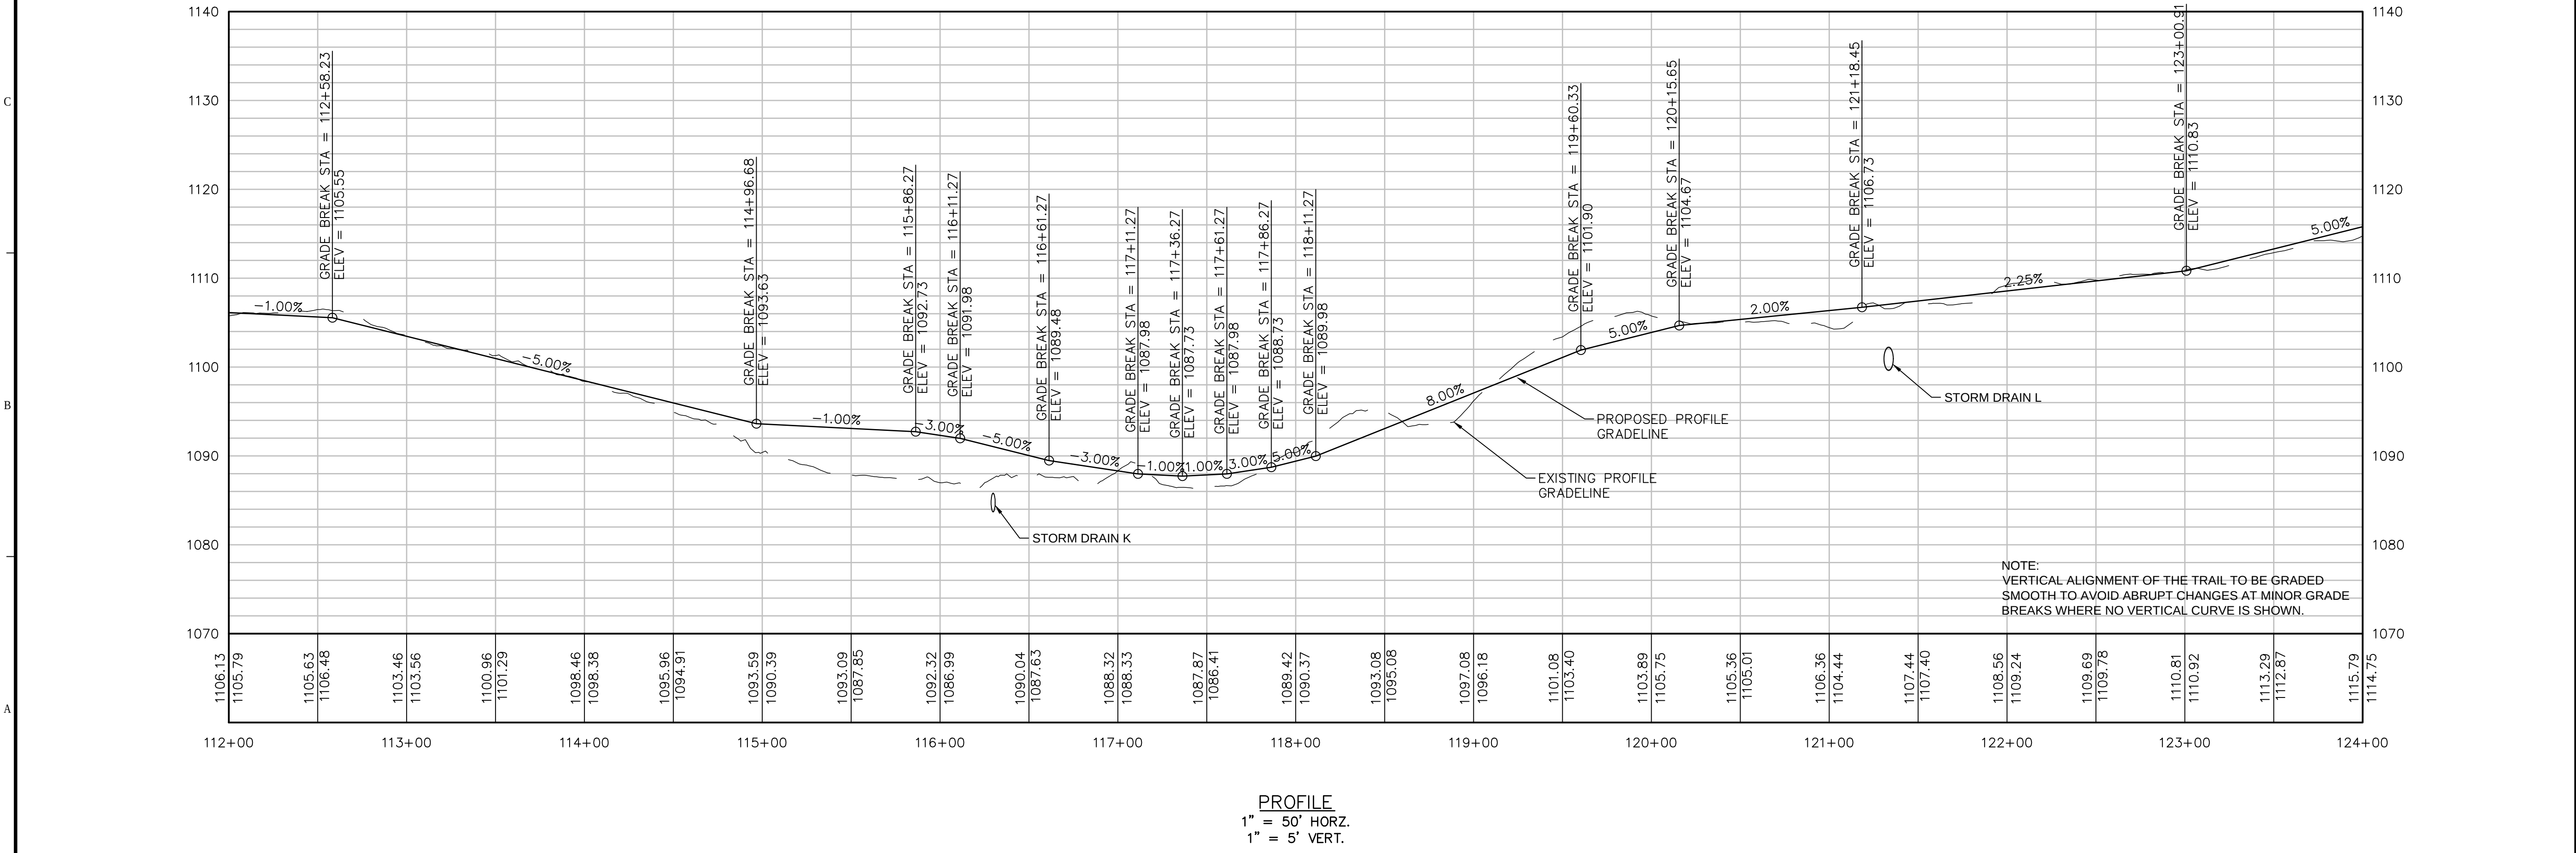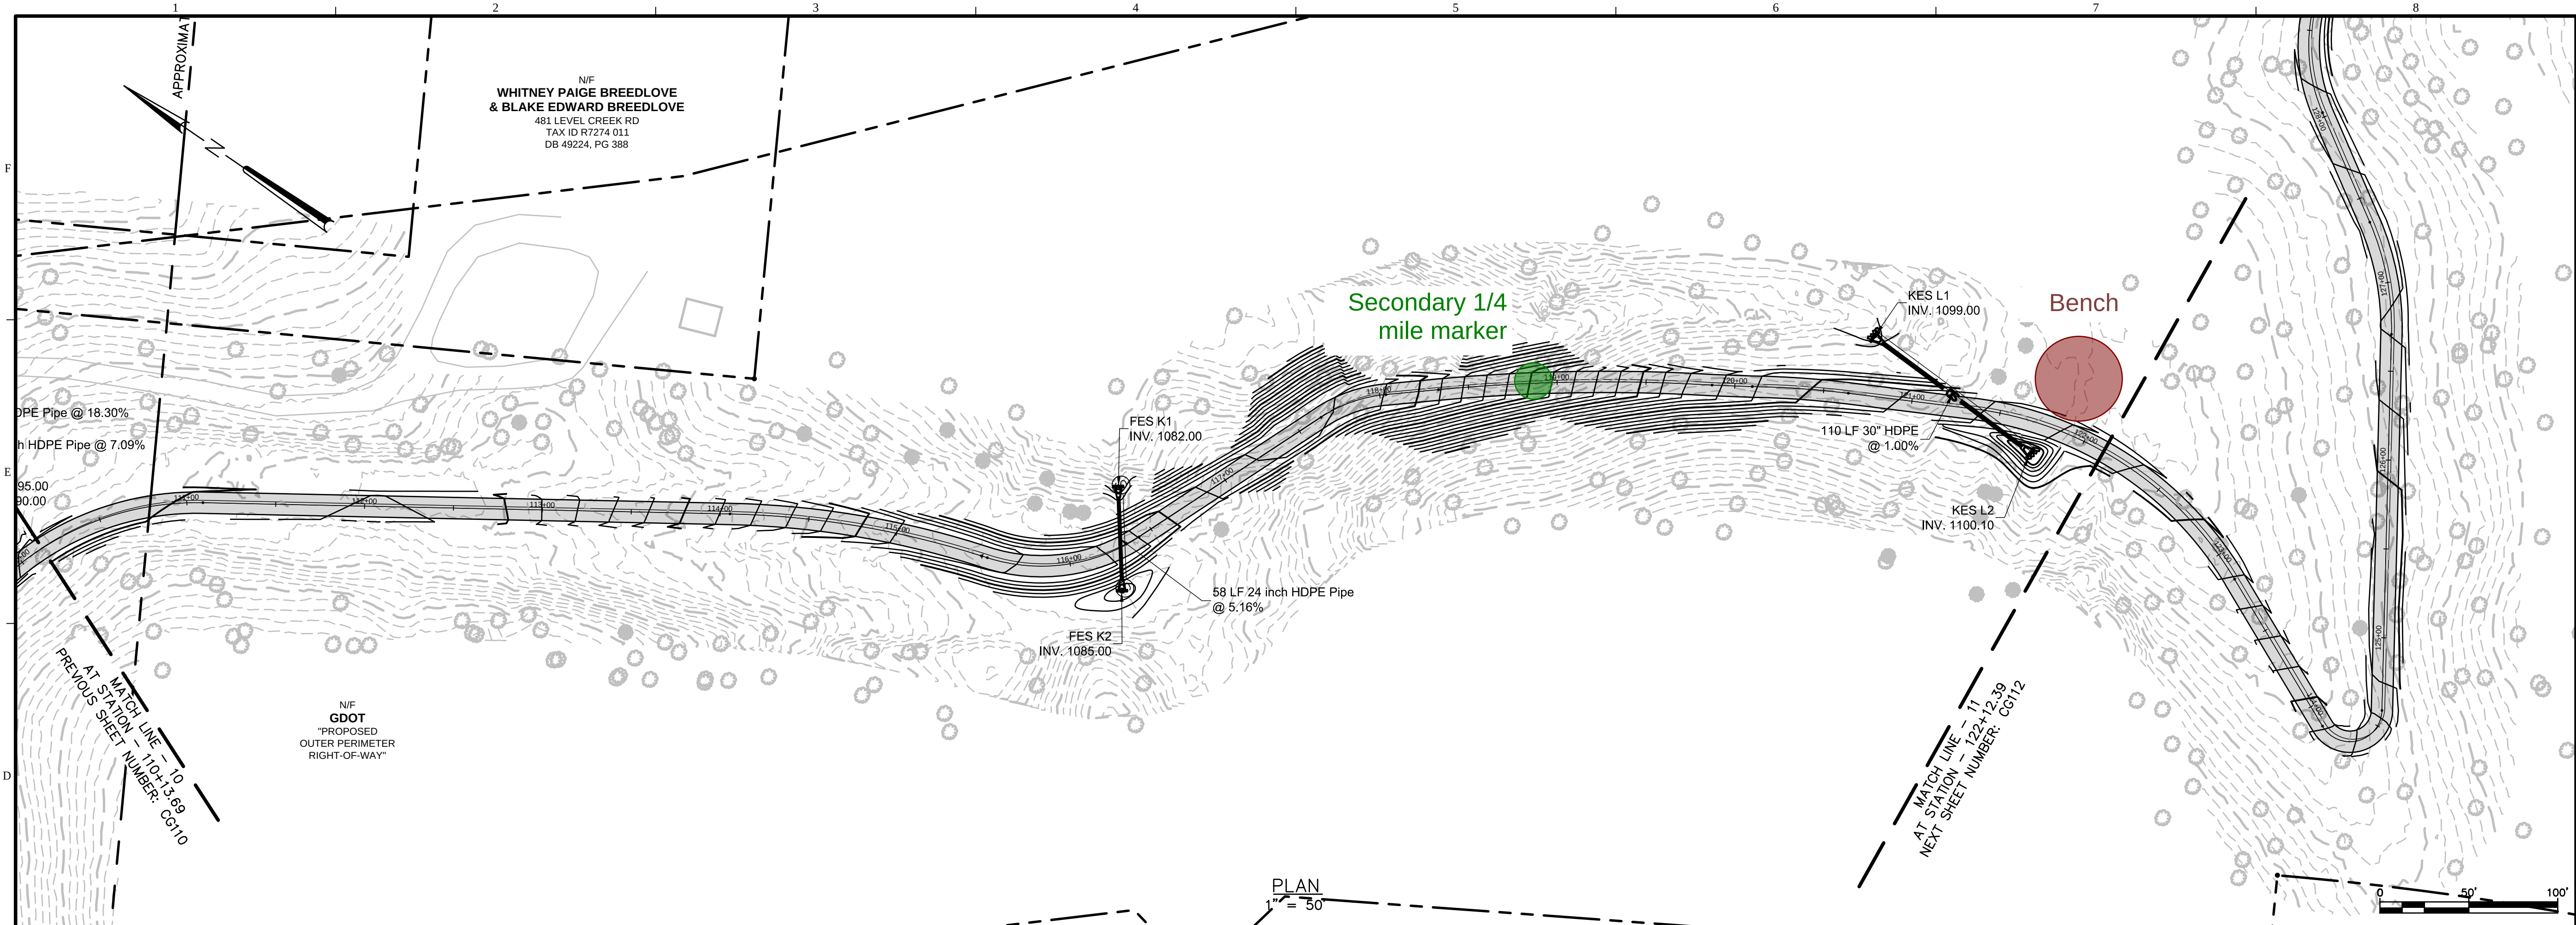

JACOBS

CA LIC # PEF000350
(EXP 6/30/2020)

10 Tenth Street
Atlanta, GA 30303
Phone: 404.531.2106

SUGAR HILL GREENWAY
PHASE 1





CITY OF SUGAR HILL
5039 WEST BROAD STREET
SUGAR HILL, GA 30518

REV	DATE	REVISION DESCRIPTION

THIS LINE IS ONE INCH LONG WHEN PLOTTED FULL SCALE		
THIS DRAWING MUST BE USED IN CONJUNCTION WITH THE APPLICABLE OR GOVERNING TECHNICAL SPECIFICATIONS AND OTHER CONTRACT DOCUMENTS.		
PROJECT NO: F7X84200		
DATE: JULY 10, 2018		
DISC. LEAD:	DESIGNER:	CHECKER:
PLP	MJF	
SHEET TITLE CIVIL		
GRADING PLAN AND PROFILE		
SHEET CG111		

CREATED: 2/14/2018 LAST SAVED: 6/6/2018 BY: RODRIGUEZJX PLOT DATE: 2/20/2020

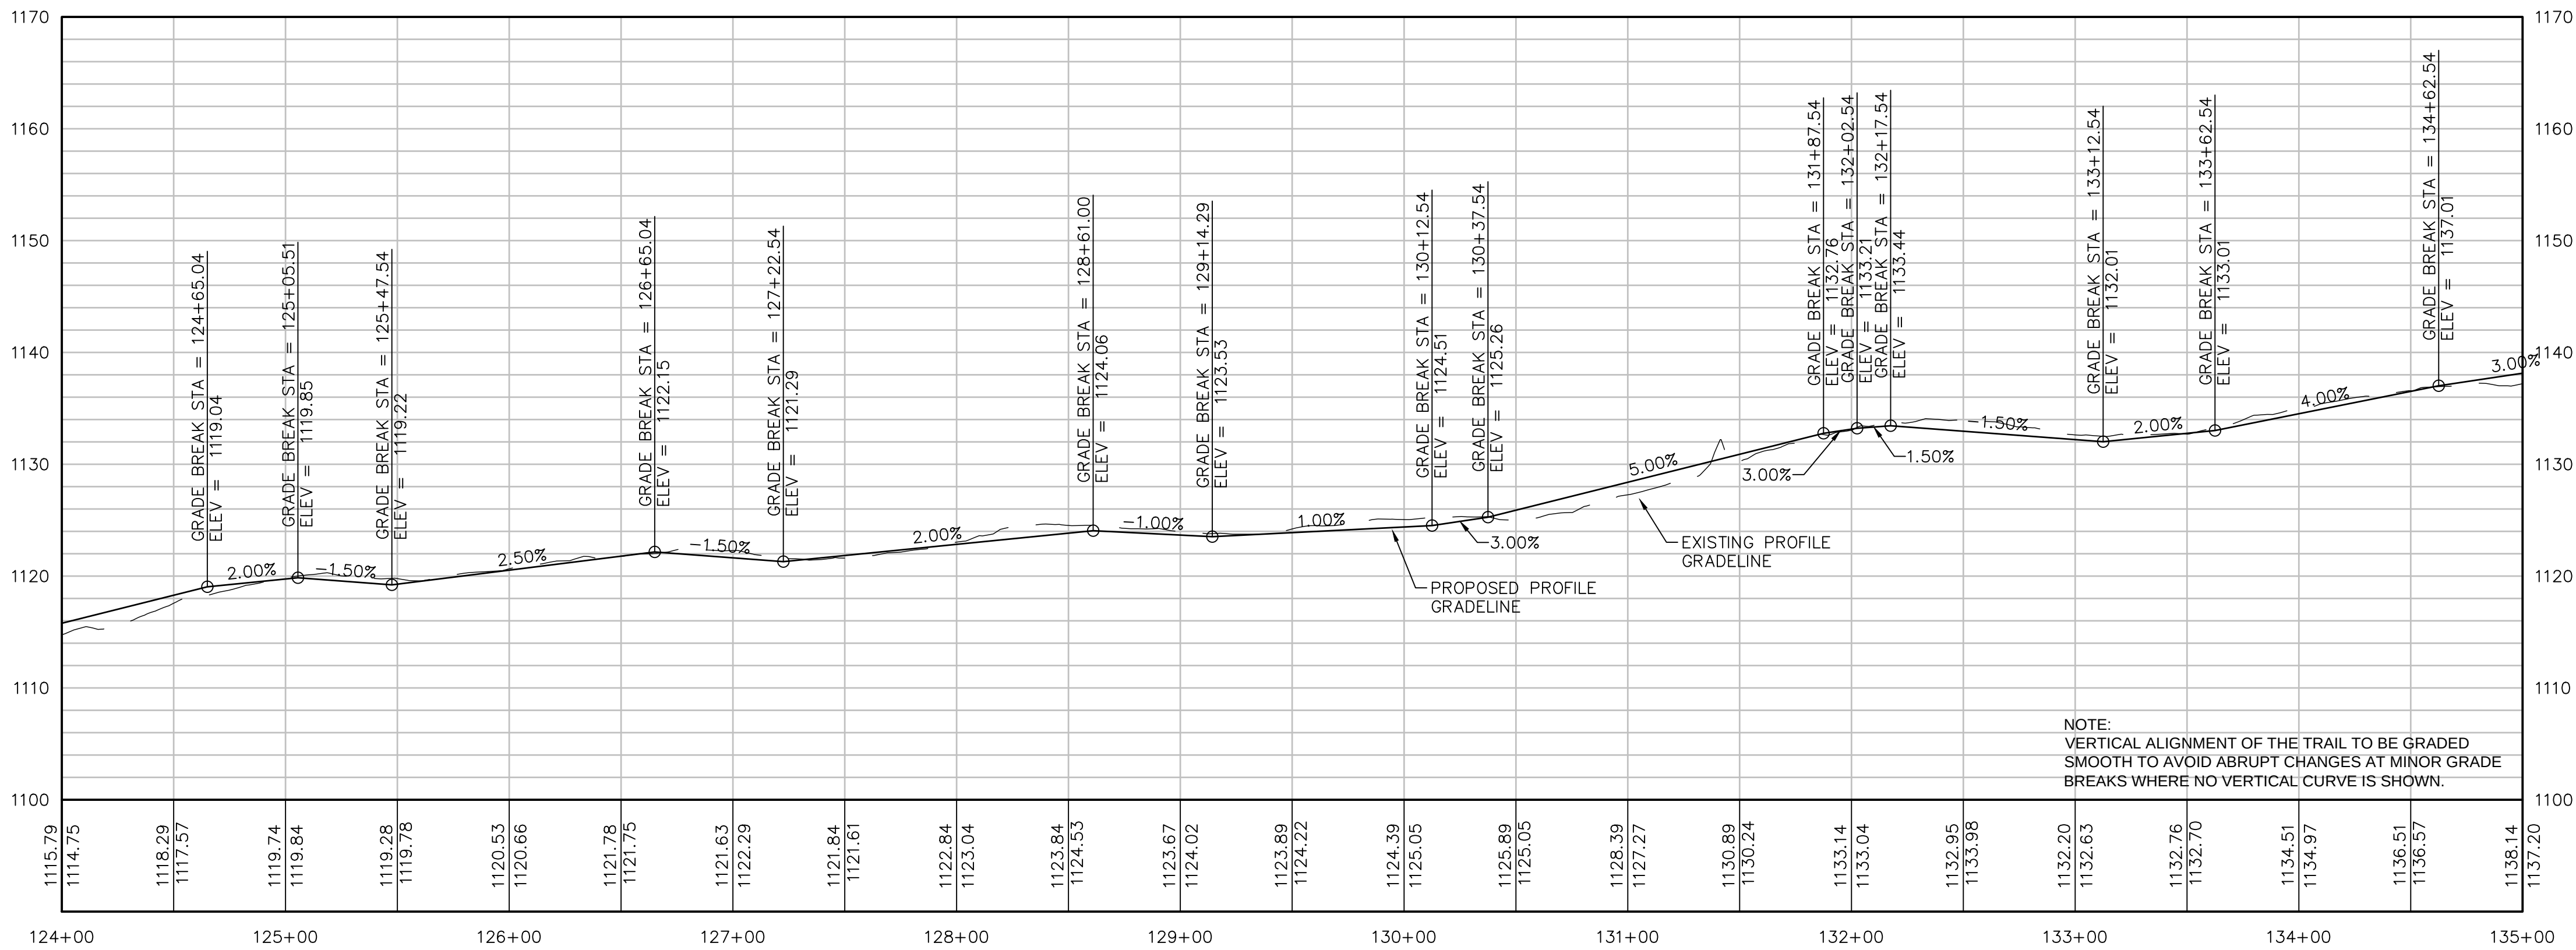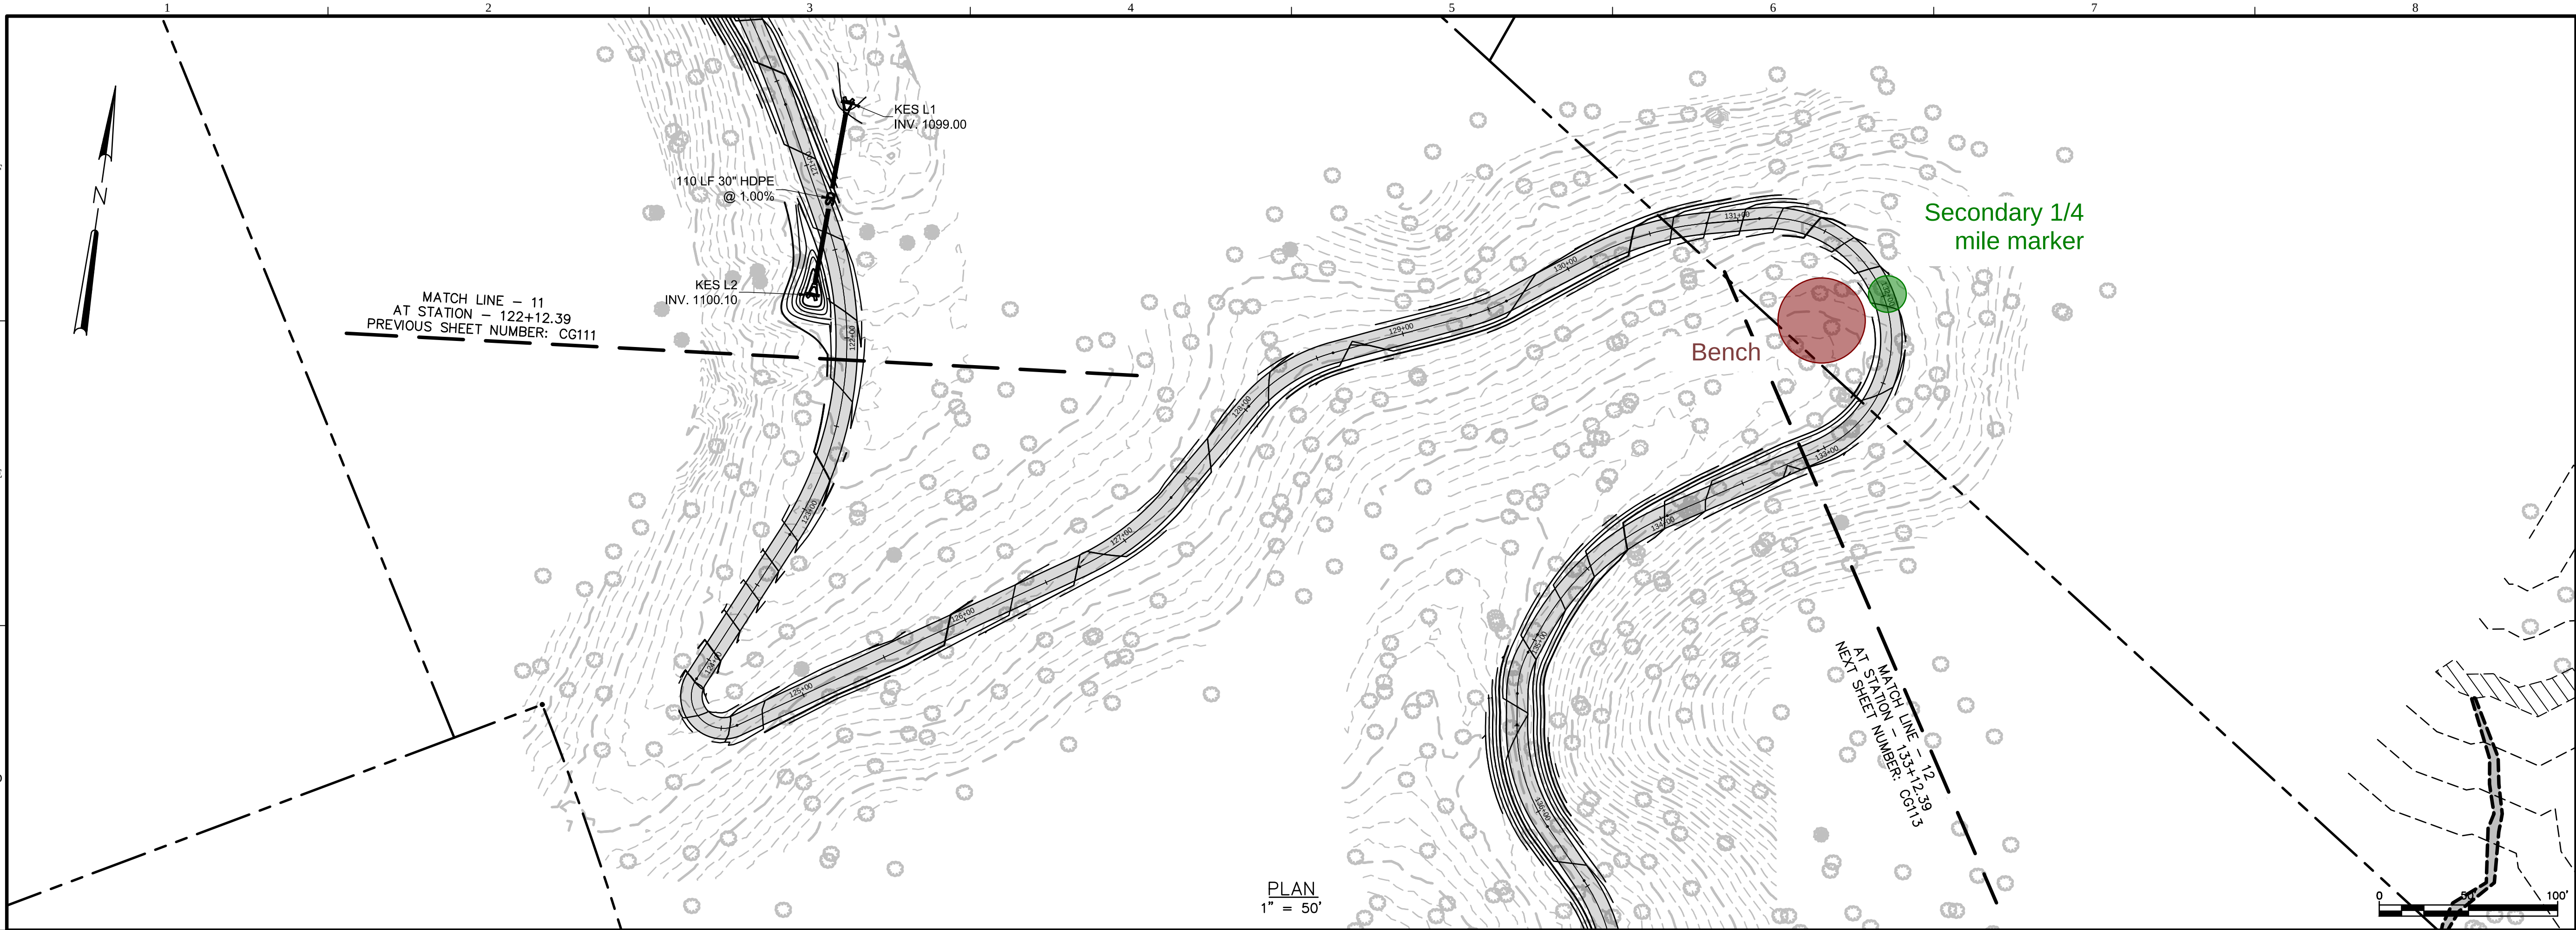

JACOBS

CA LIC # PEF000350
(EXP 6/30/2020)

10 Tenth Street
Atlanta, GA 30303
404.531.2106

SUGAR HILL GREENWAY
PHASE 1





CITY OF SUGAR HILL
5039 WEST BROAD STREET
SUGAR HILL, GA 30518

REV	DATE	REVISION DESCRIPTION

THIS LINE IS ONE INCH LONG WHEN PLOTTED FULL SCALE		
THIS DRAWING MUST BE USED IN CONJUNCTION WITH THE APPLICABLE OR GOVERNING TECHNICAL SPECIFICATIONS AND OTHER CONTRACT DOCUMENTS.		
PROJECT NO: F7X84200		
DATE: JULY 10, 2018		
DISC. LEAD:	DESIGNER:	CHECKER:
PLP	MJF	
SHEET TITLE		
CIVIL		
GRADING PLAN AND PROFILE		
SHEET		
CG112		

CREATED: 2/14/2018 LAST SAVED: 6/6/2018 BY: RODRIGUEZJX PLOT DATE: 2/20/2020

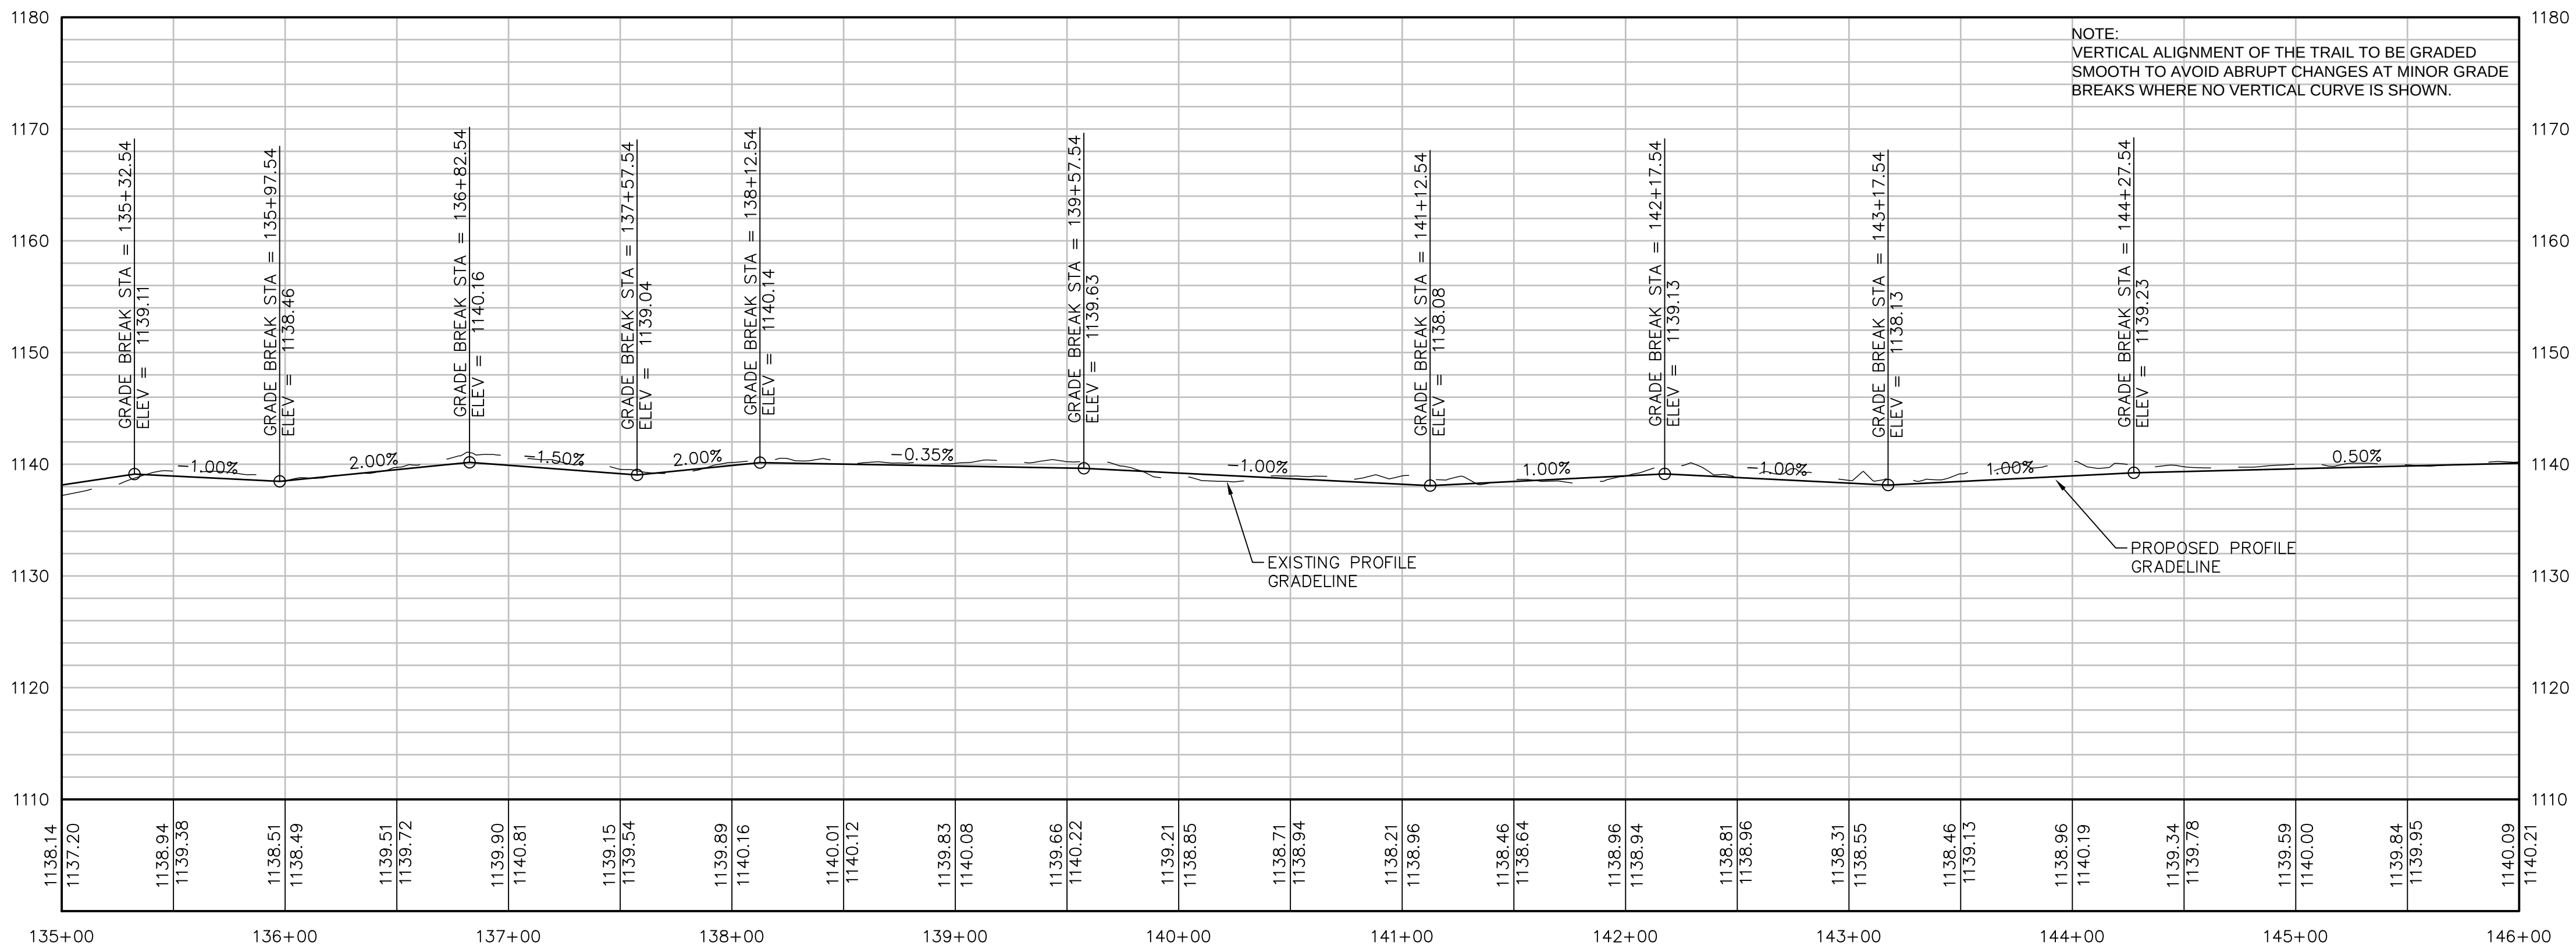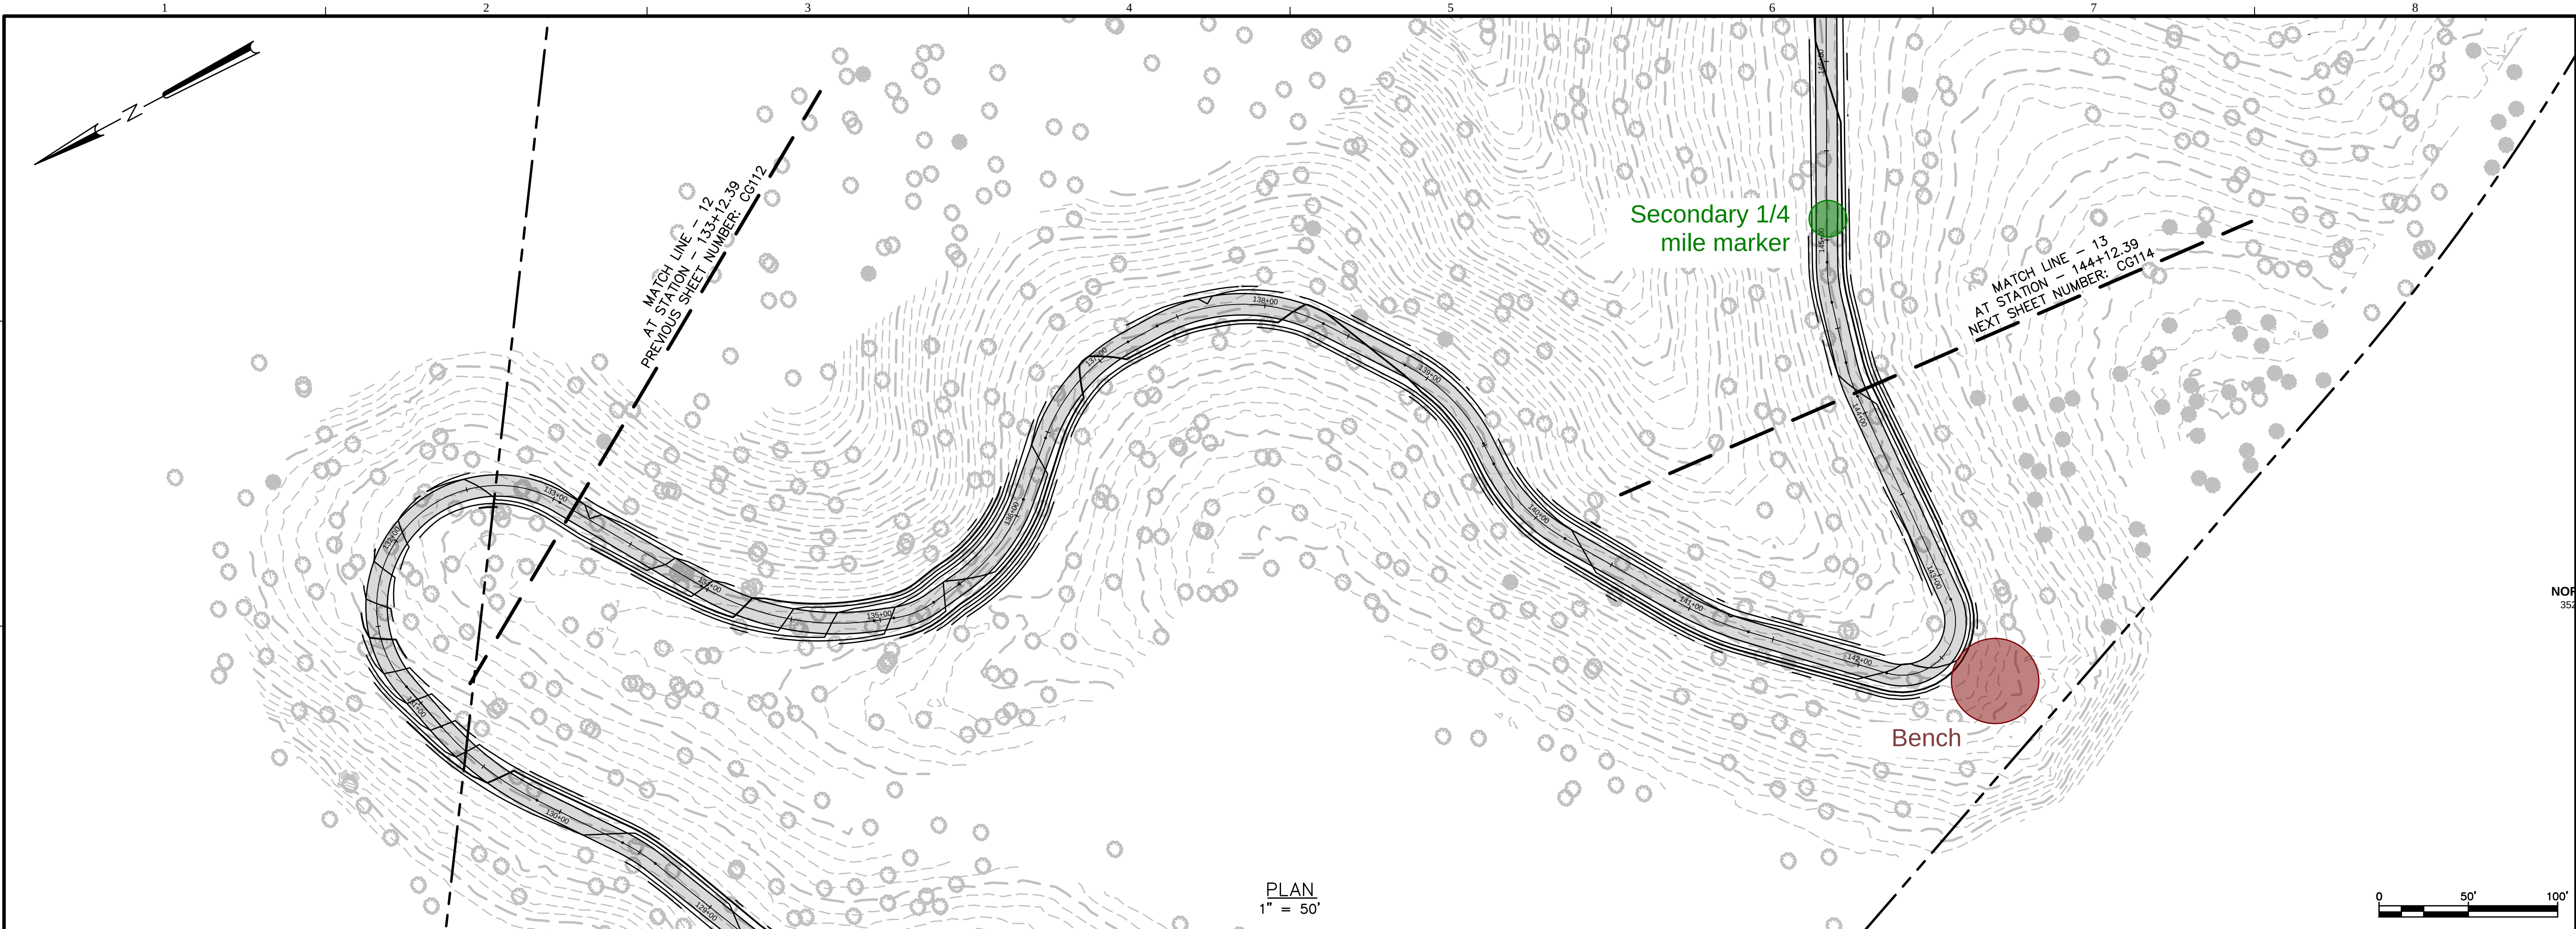

JACOBS

CA LIC # PEF000350
(EXP 6/30/2020)

10 Tenth Street
Atlanta, GA 30303
Atlanta, GA 30303

SUGAR HILL GREENWAY
PHASE 1





CITY OF SUGAR HILL
5039 WEST BROAD STREET
SUGAR HILL, GA 30518

REV	DATE	REVISION DESCRIPTION

THIS LINE IS ONE INCH LONG WHEN PLOTTED FULL SCALE		
THIS DRAWING MUST BE USED IN CONJUNCTION WITH THE APPLICABLE OR GOVERNING TECHNICAL SPECIFICATIONS AND OTHER CONTRACT DOCUMENTS.		
PROJECT NO: F7X84200		
DATE: JULY 10, 2018		
DISC. LEAD:	DESIGNER:	CHECKER:
PLP	MJF	
SHEET TITLE		
CIVIL		
GRADING PLAN AND PROFILE		
SHEET		
CG113		

CREATED: 2/14/2018 LAST SAVED: 7/3/2018 BY: WIGINSPT PLOT DATE: 2/20/2020

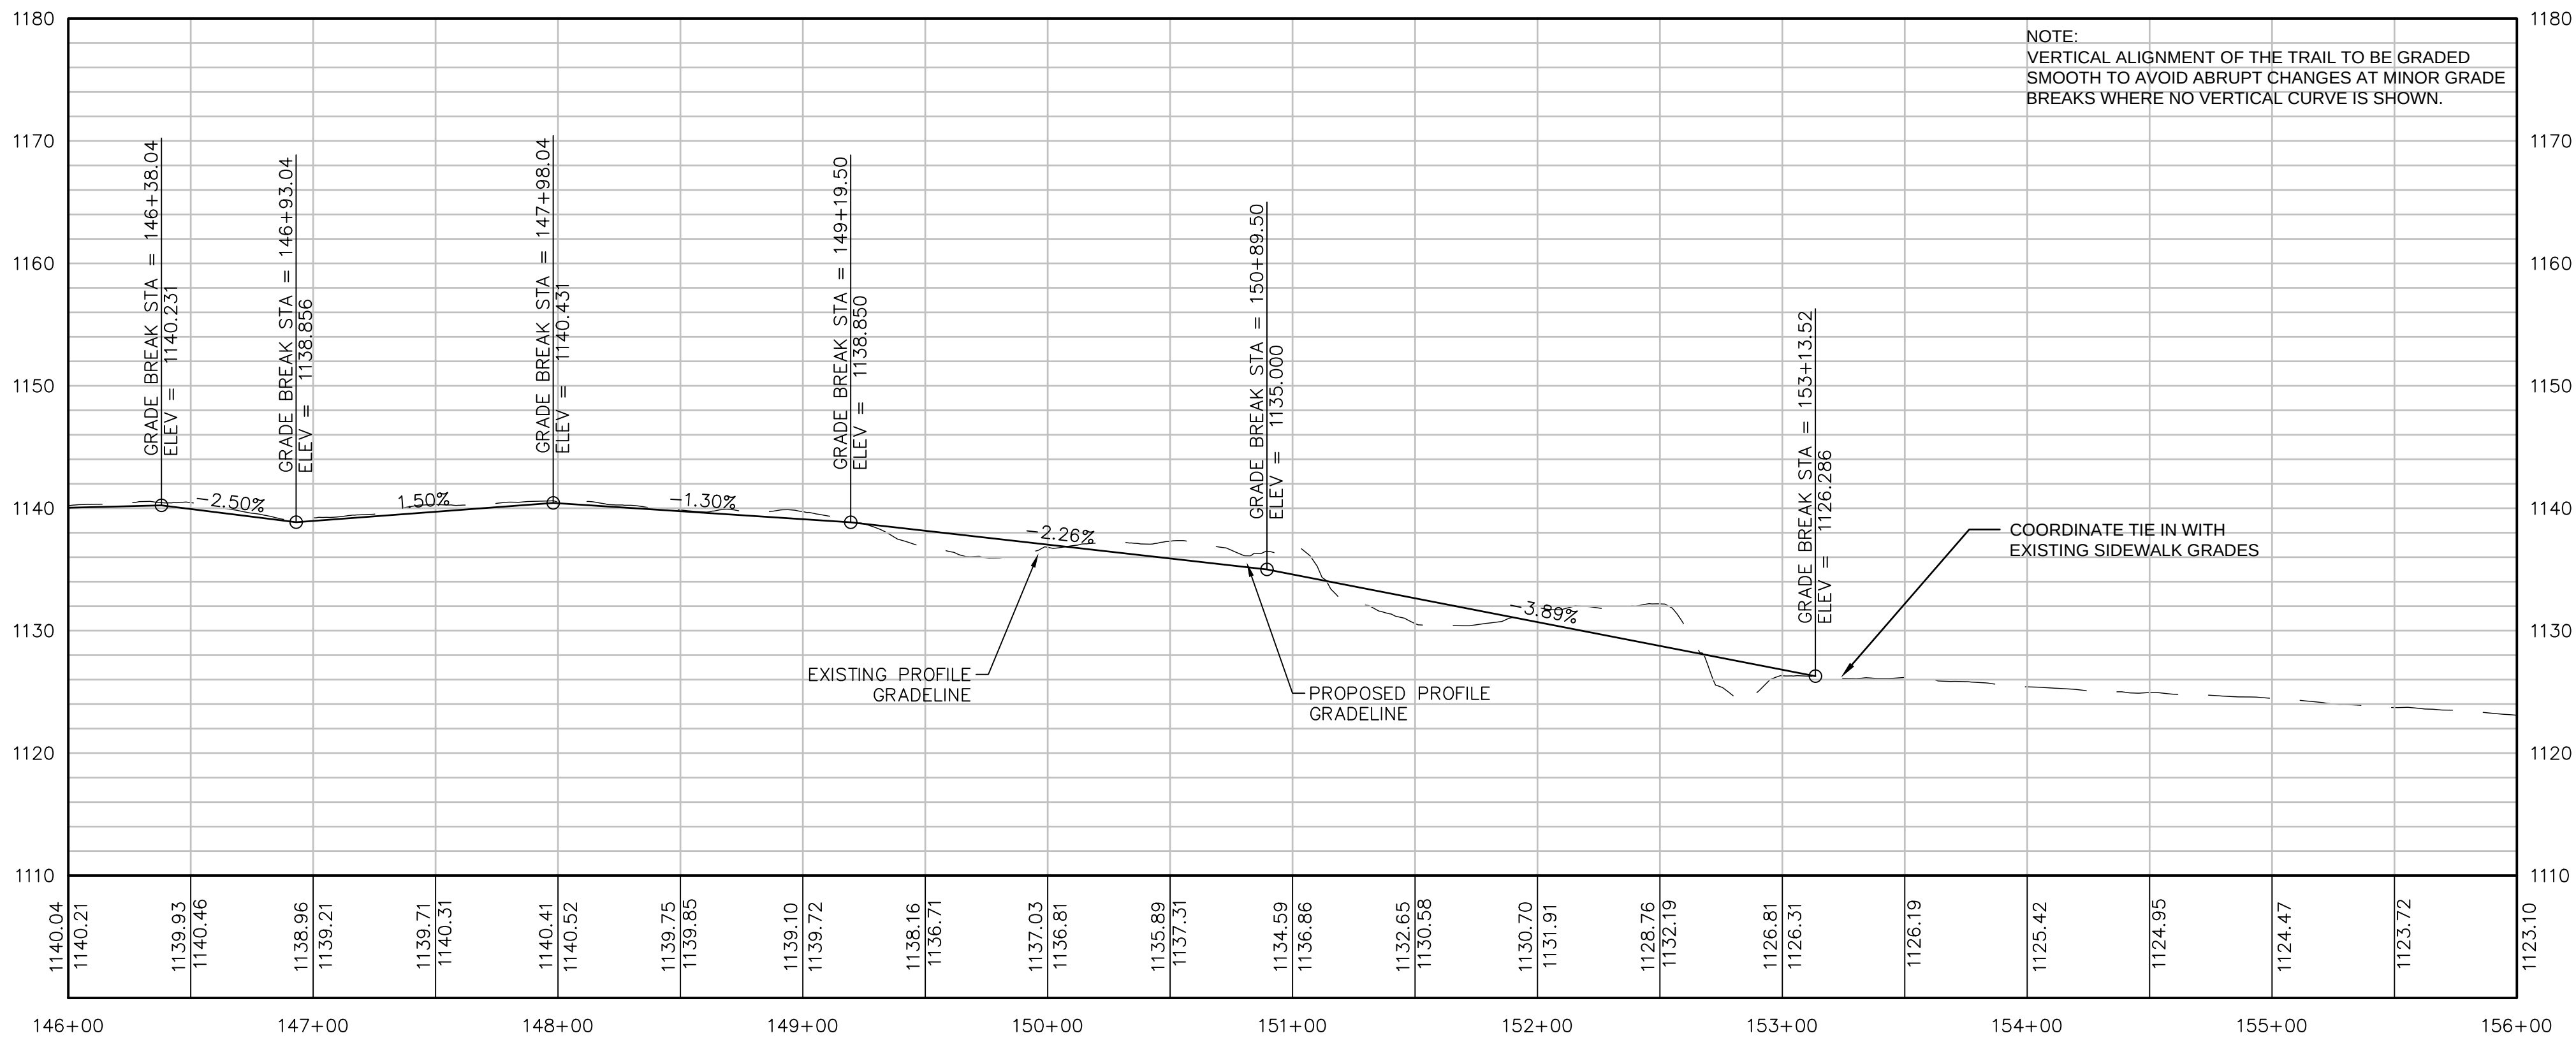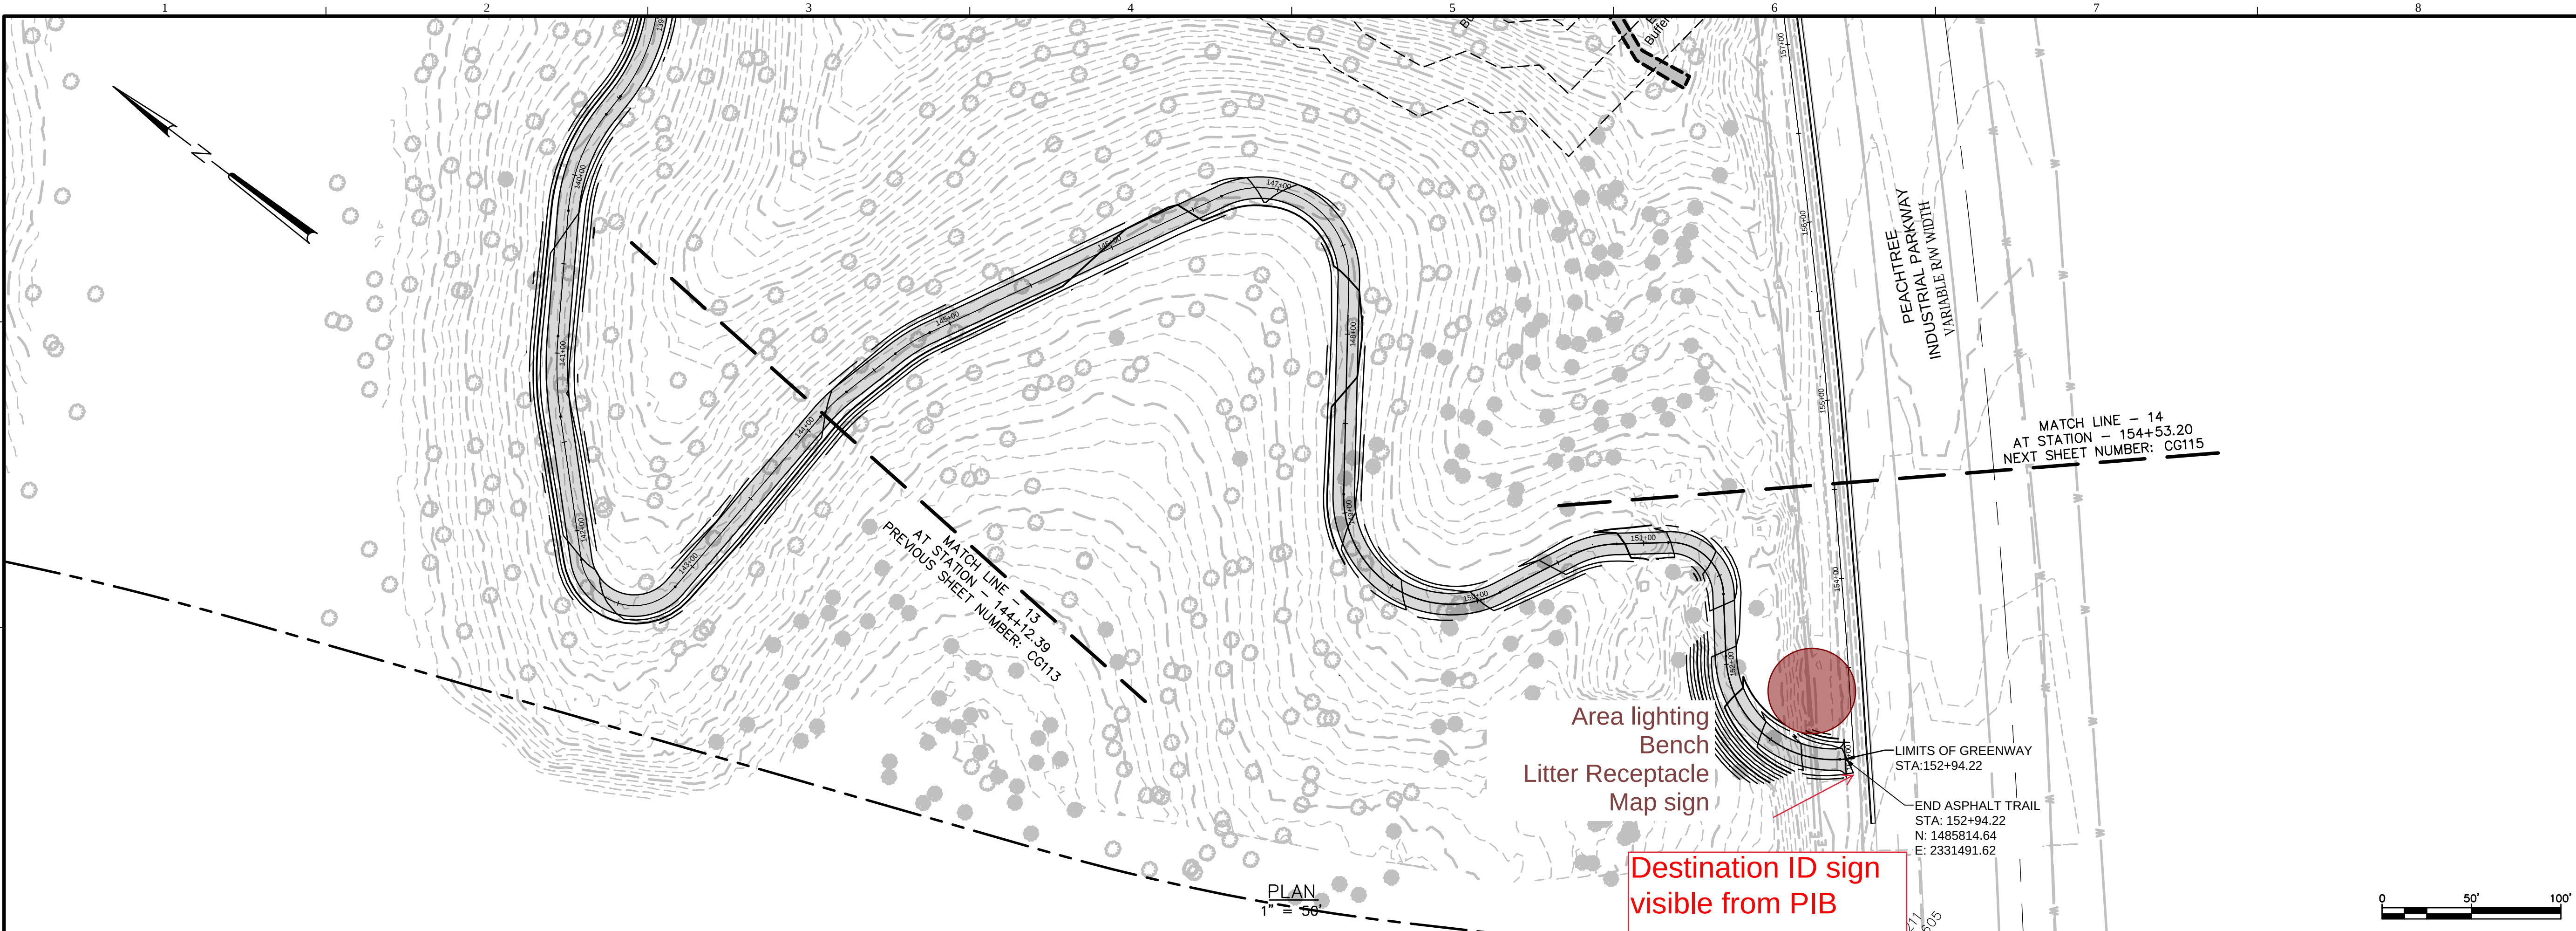

PROFILE
1" = 50' HORIZ.
1" = 5' VERT.

JACOBS

CA LIC # PEF000350
(EXP 6/30/2020)

10 Tenth Street
Atlanta, GA 30303
Atlanta, GA 30303



SUGAR HILL GREENWAY
PHASE 1



CITY OF SUGAR HILL
5039 WEST BROAD STREET
SUGAR HILL, GA 30518

REV	DATE	REVISION DESCRIPTION

THIS LINE IS ONE INCH LONG WHEN PLOTTED FULL SCALE		
THIS DRAWING MUST BE USED IN CONJUNCTION WITH THE APPLICABLE OR GOVERNING TECHNICAL SPECIFICATIONS AND OTHER CONTRACT DOCUMENTS.		
PROJECT NO: F7X84200		
DATE: JULY 10, 2018		
DISC. LEAD:	DESIGNER:	CHECKER:
PLP	MJF	
SHEET TITLE		
CIVIL		
GRADING PLAN AND PROFILE		
SHEET		
CG114		

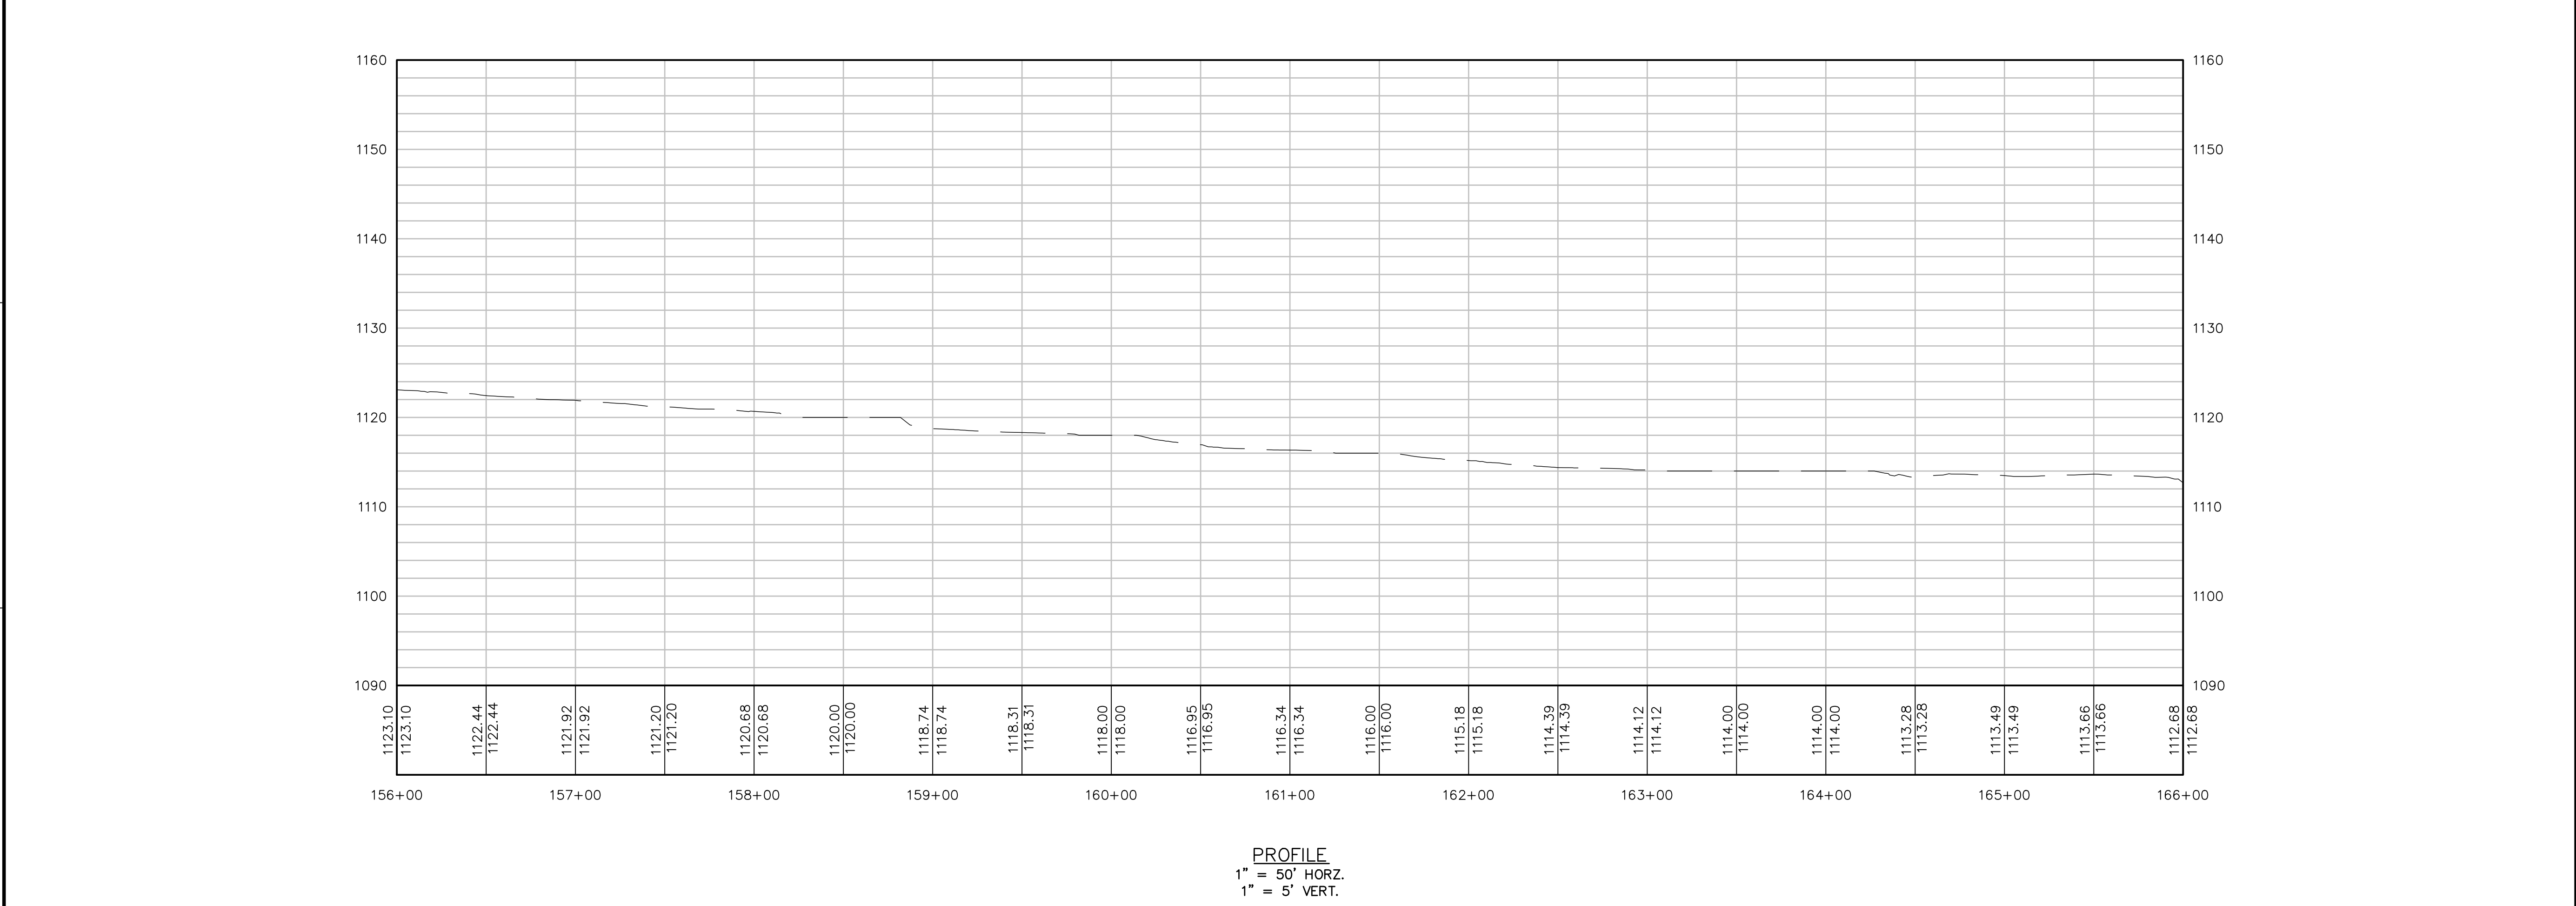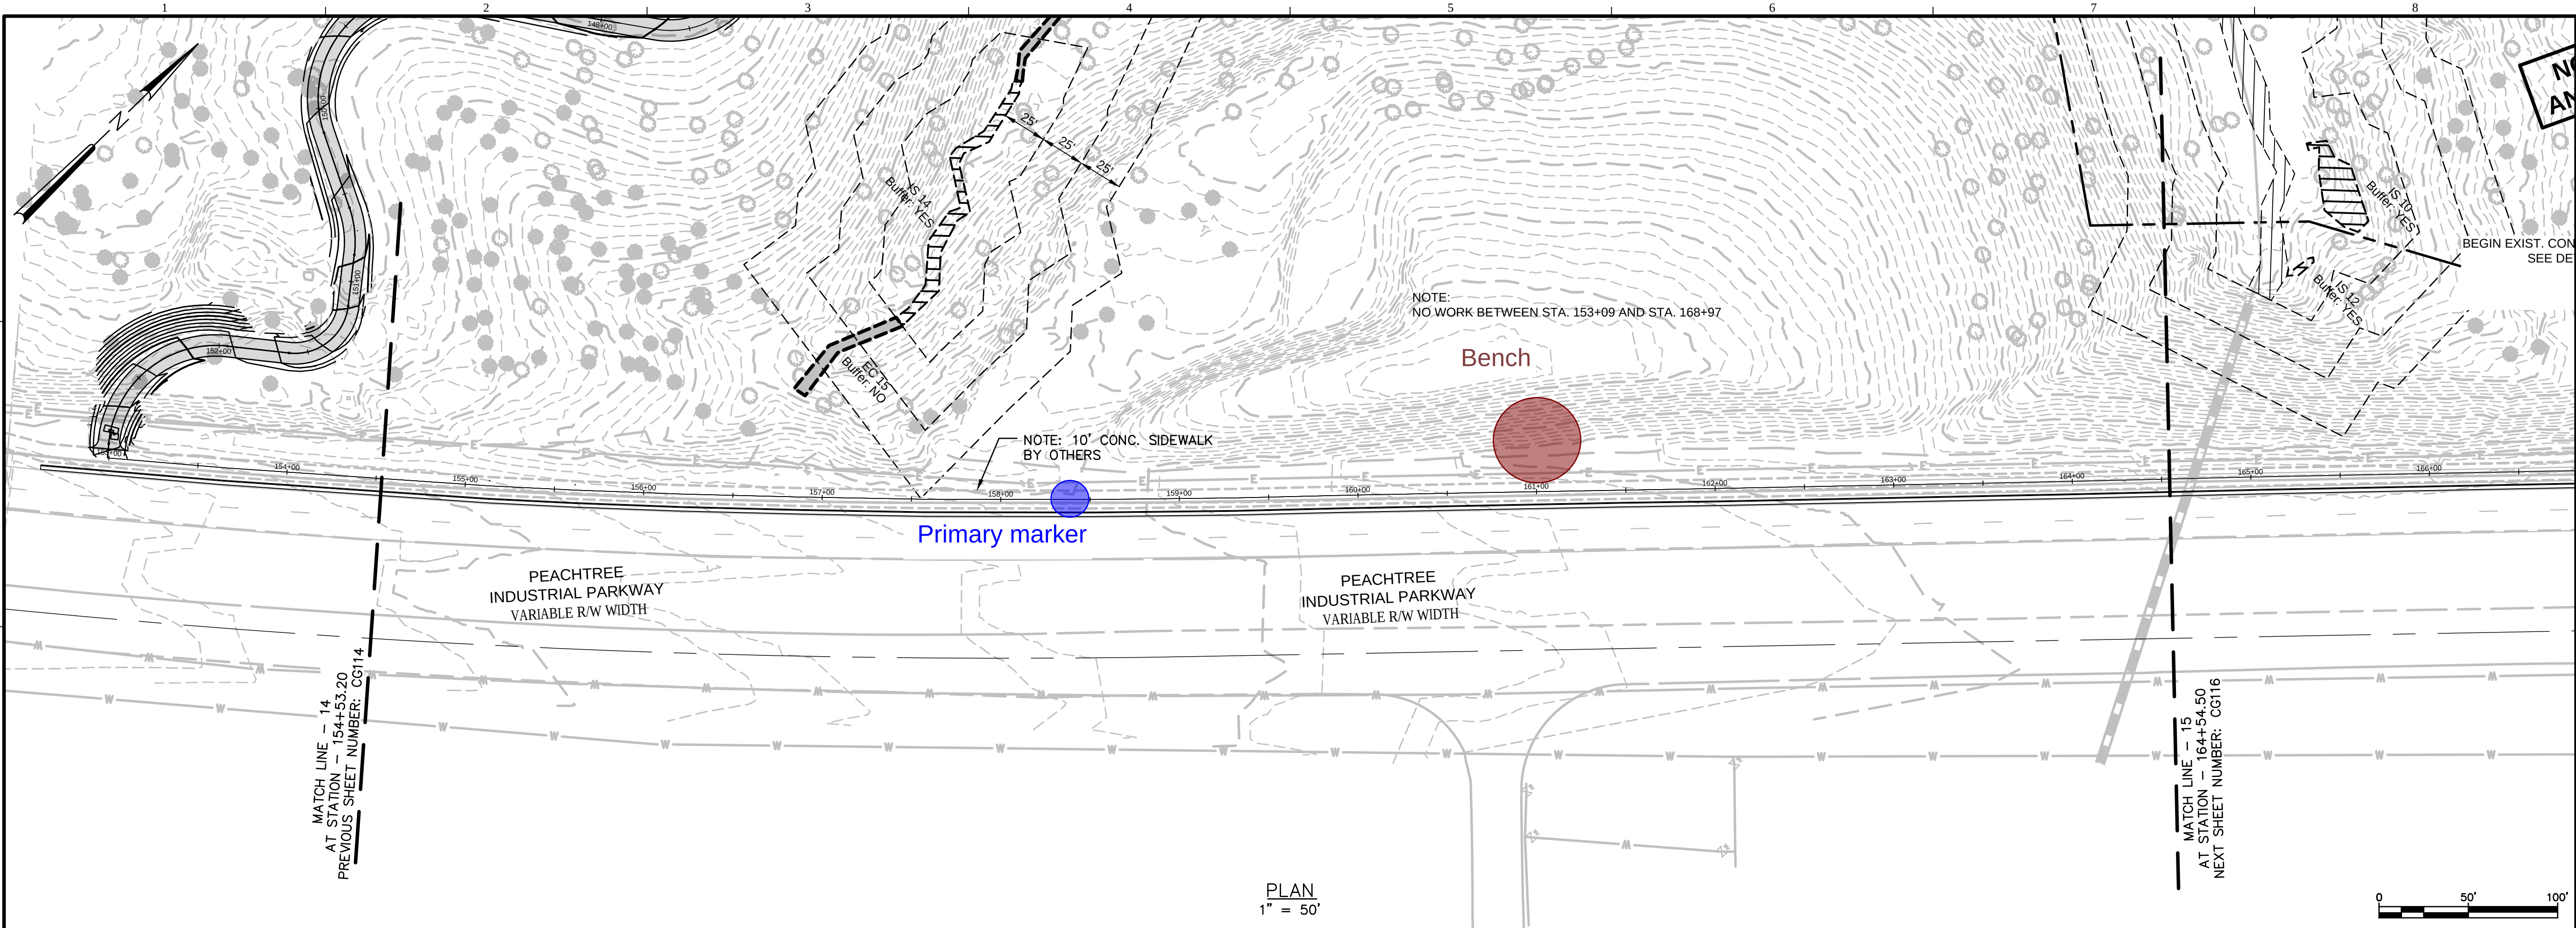

JACOBS

CA LIC # PEF000350
(EXP 6/30/2020)

10 Tenth Street
Atlanta, GA 30303
Atlanta, GA 30303

SUGAR HILL GREENWAY
PHASE 1





CITY OF SUGAR HILL
5039 WEST BROAD STREET
SUGAR HILL, GA 30518

REV	DATE	REVISION DESCRIPTION

THIS LINE IS ONE INCH LONG WHEN PLOTTED FULL SCALE		
THIS DRAWING MUST BE USED IN CONJUNCTION WITH THE APPLICABLE OR GOVERNING TECHNICAL SPECIFICATIONS AND OTHER CONTRACT DOCUMENTS.		
PROJECT NO: F7X84200		
DATE: JULY 10, 2018		
DISC. LEAD:	DESIGNER:	CHECKER:
PLP	MJF	
SHEET TITLE		
CIVIL		
GRADING PLAN AND PROFILE		
SHEET		
CG115		

CREATED: 2/14/2018 LAST SAVED: 7/9/2018 BY: MKIRBY PLOT DATE: 2/20/2020

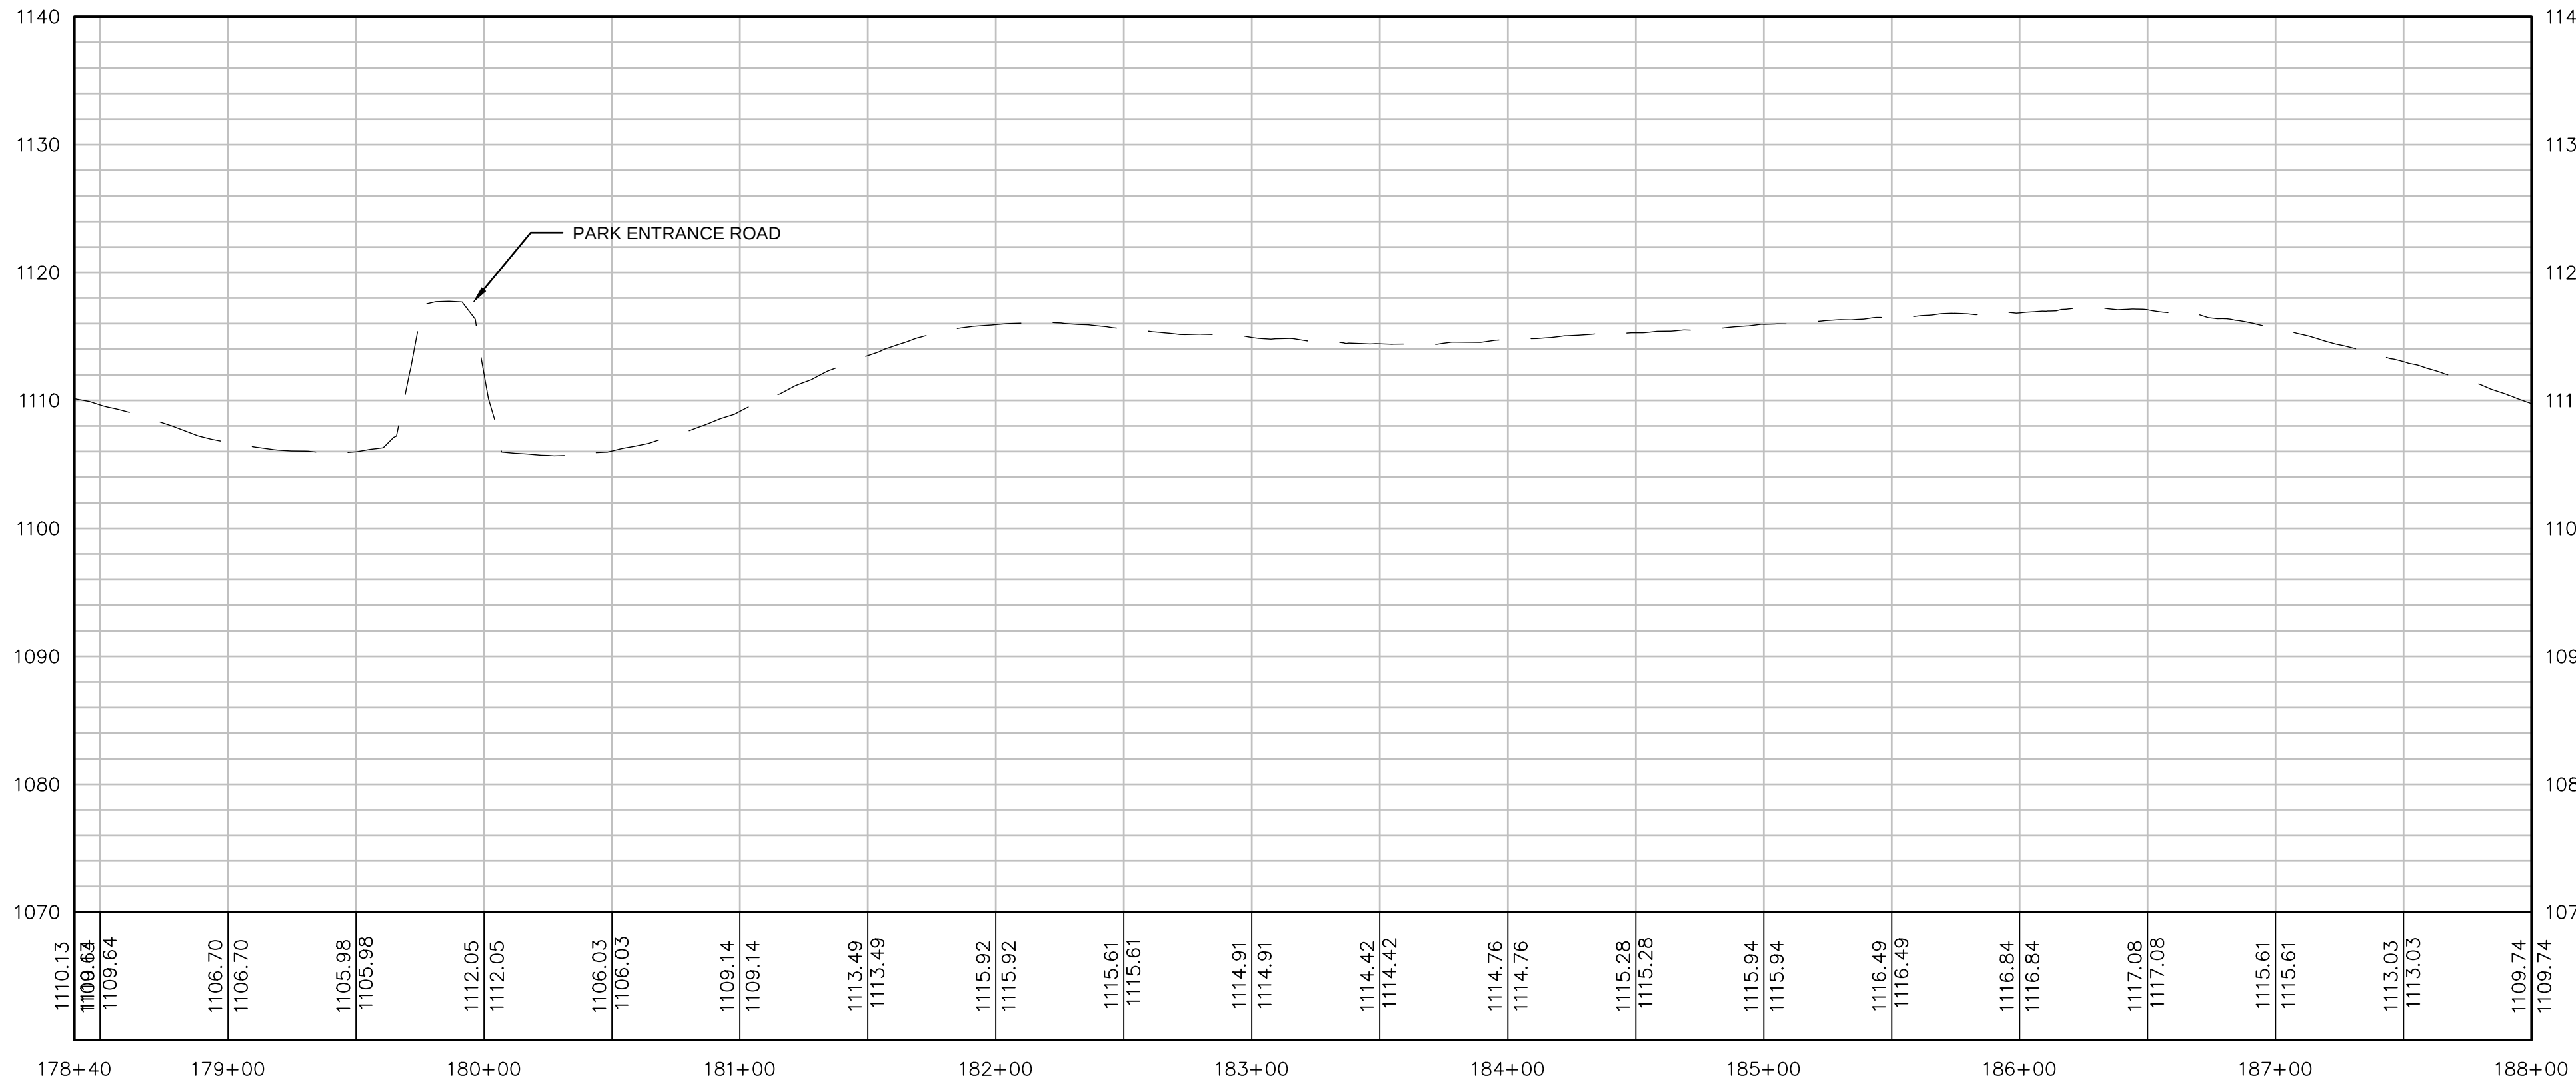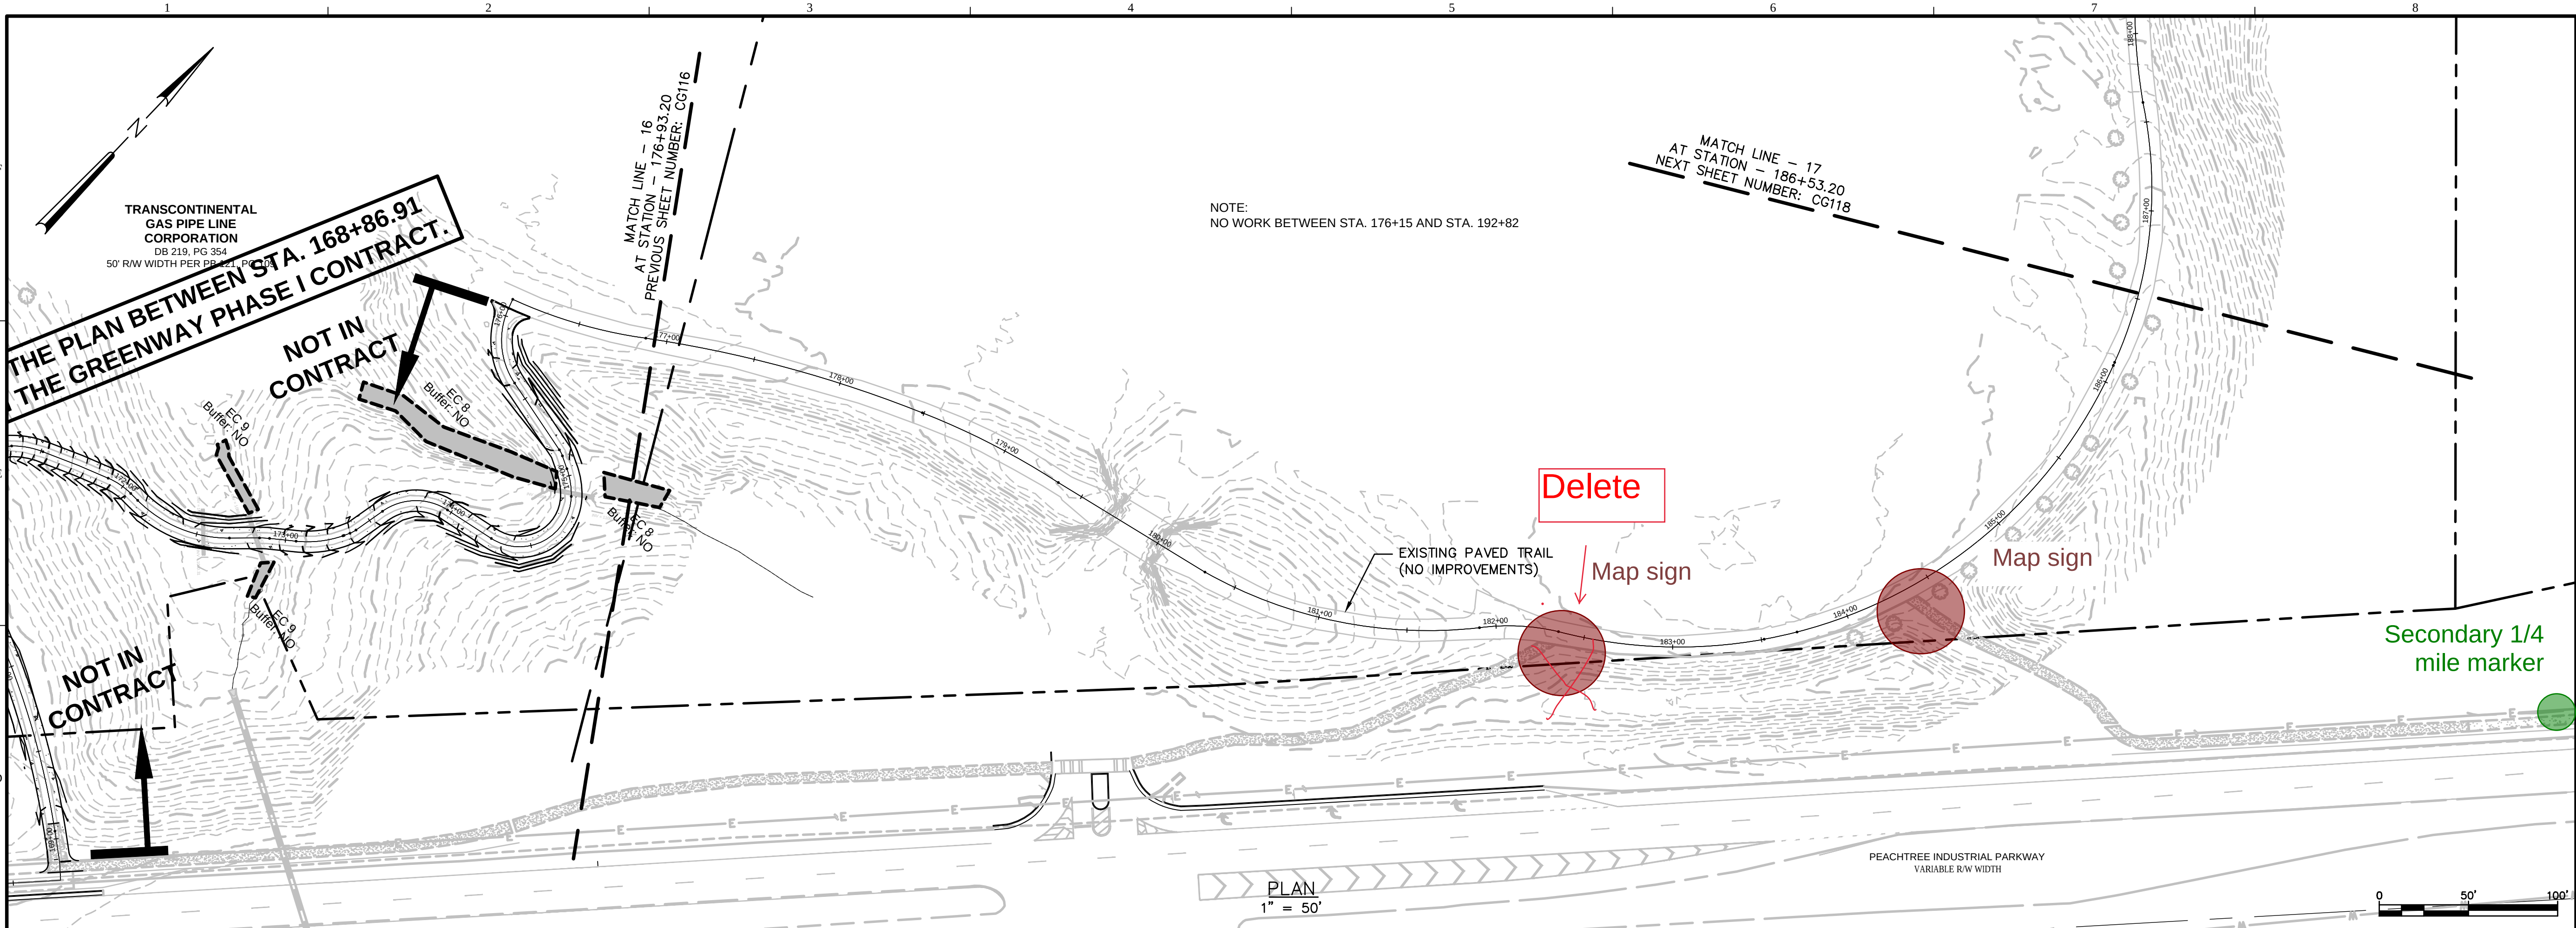

PROFILE
1" = 50' HORZ.
1" = 5' VERT.

JACOBS

CA LIC # PEF000350
(EXP 6/30/2020)

10 Tenth Street
Atlanta, GA 30303
Atlanta, GA 30303

SUGAR HILL GREENWAY
PHASE 1





CITY OF SUGAR HILL
5039 WEST BROAD STREET
SUGAR HILL, GA 30518

REV	DATE	REVISION DESCRIPTION

THIS LINE IS ONE INCH LONG WHEN PLOTTED FULL SCALE		
THIS DRAWING MUST BE USED IN CONJUNCTION WITH THE APPLICABLE OR GOVERNING TECHNICAL SPECIFICATIONS AND OTHER CONTRACT DOCUMENTS.		
PROJECT NO: F7X84200		
DATE: JULY 10, 2018		
DISC. LEAD:	DESIGNER:	CHECKER:
PLP	MJF	
SHEET TITLE		
CIVIL		
GRADING PLAN AND PROFILE		
SHEET		
CG117		

CREATED: 2/14/2018 LAST SAVED: 11/12/2019 BY: GNANASVK PLOT DATE: 2/20/2020

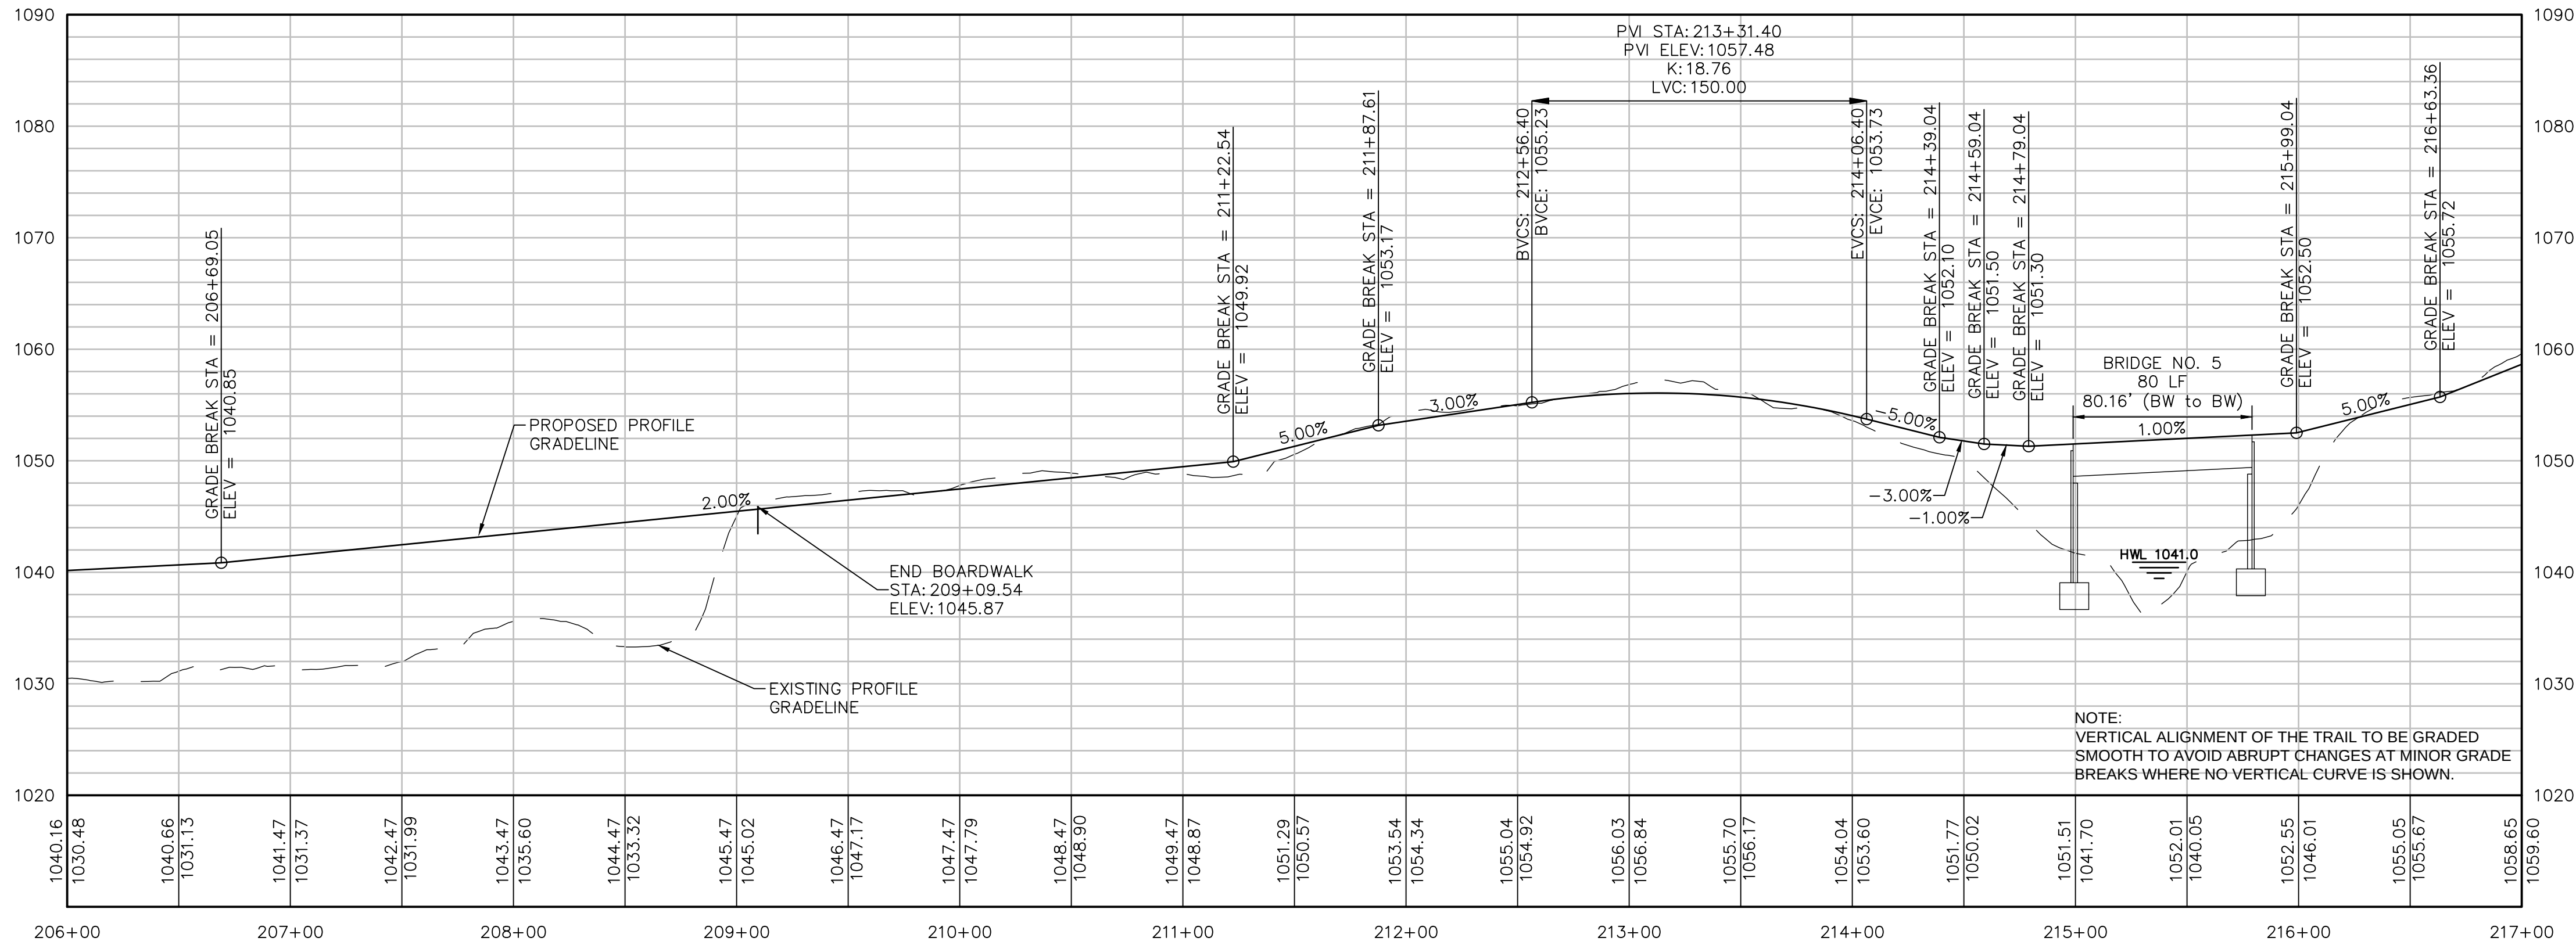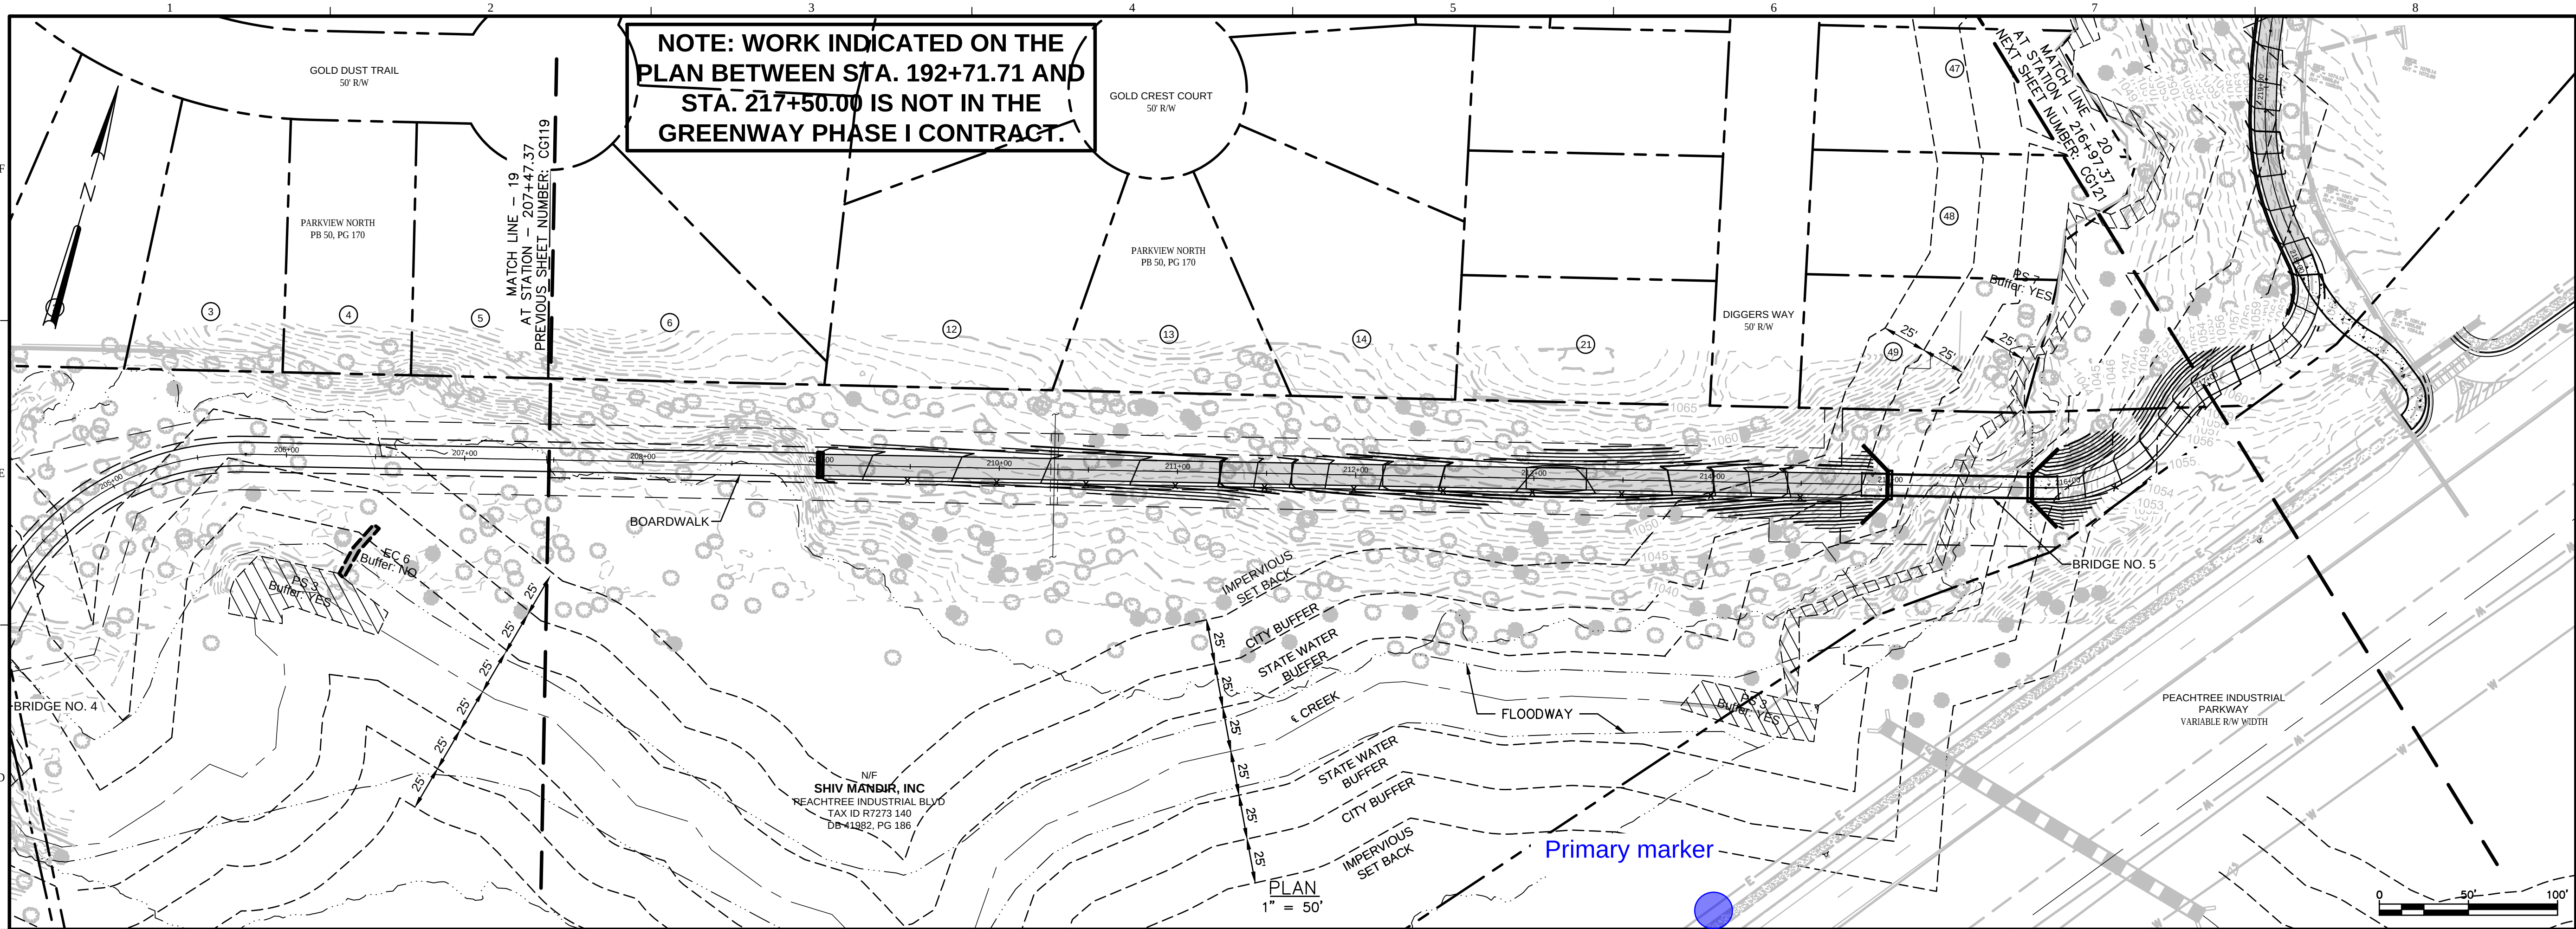

PROFILE
1" = 50' HORZ.
1" = 5' VERT.

JACOBS

CA LIC # PEF000350
(EXP 6/30/2020)

10 Tenth Street
Atlanta, GA 30303
Atlanta, GA 30303

SUGAR HILL GREENWAY
PHASE 1





CITY OF SUGAR HILL
5039 WEST BROAD STREET
SUGAR HILL, GA 30518

REV	DATE	REVISION DESCRIPTION

THIS LINE IS ONE INCH LONG WHEN PLOTTED FULL SCALE		
THIS DRAWING MUST BE USED IN CONJUNCTION WITH THE APPLICABLE OR GOVERNING TECHNICAL SPECIFICATIONS AND OTHER CONTRACT DOCUMENTS.		
PROJECT NO: F7X84200		
DATE: JULY 10, 2018		
DISC. LEAD:	DESIGNER:	CHECKER:
PLP	MJF	
SHEET TITLE		
CIVIL		
GRADING PLAN AND PROFILE		
SHEET		
CG120		

CREATED: 2/14/2018 LAST SAVED: 11/19/2019 BY: GNANASVK PLOT DATE: 2/20/2020

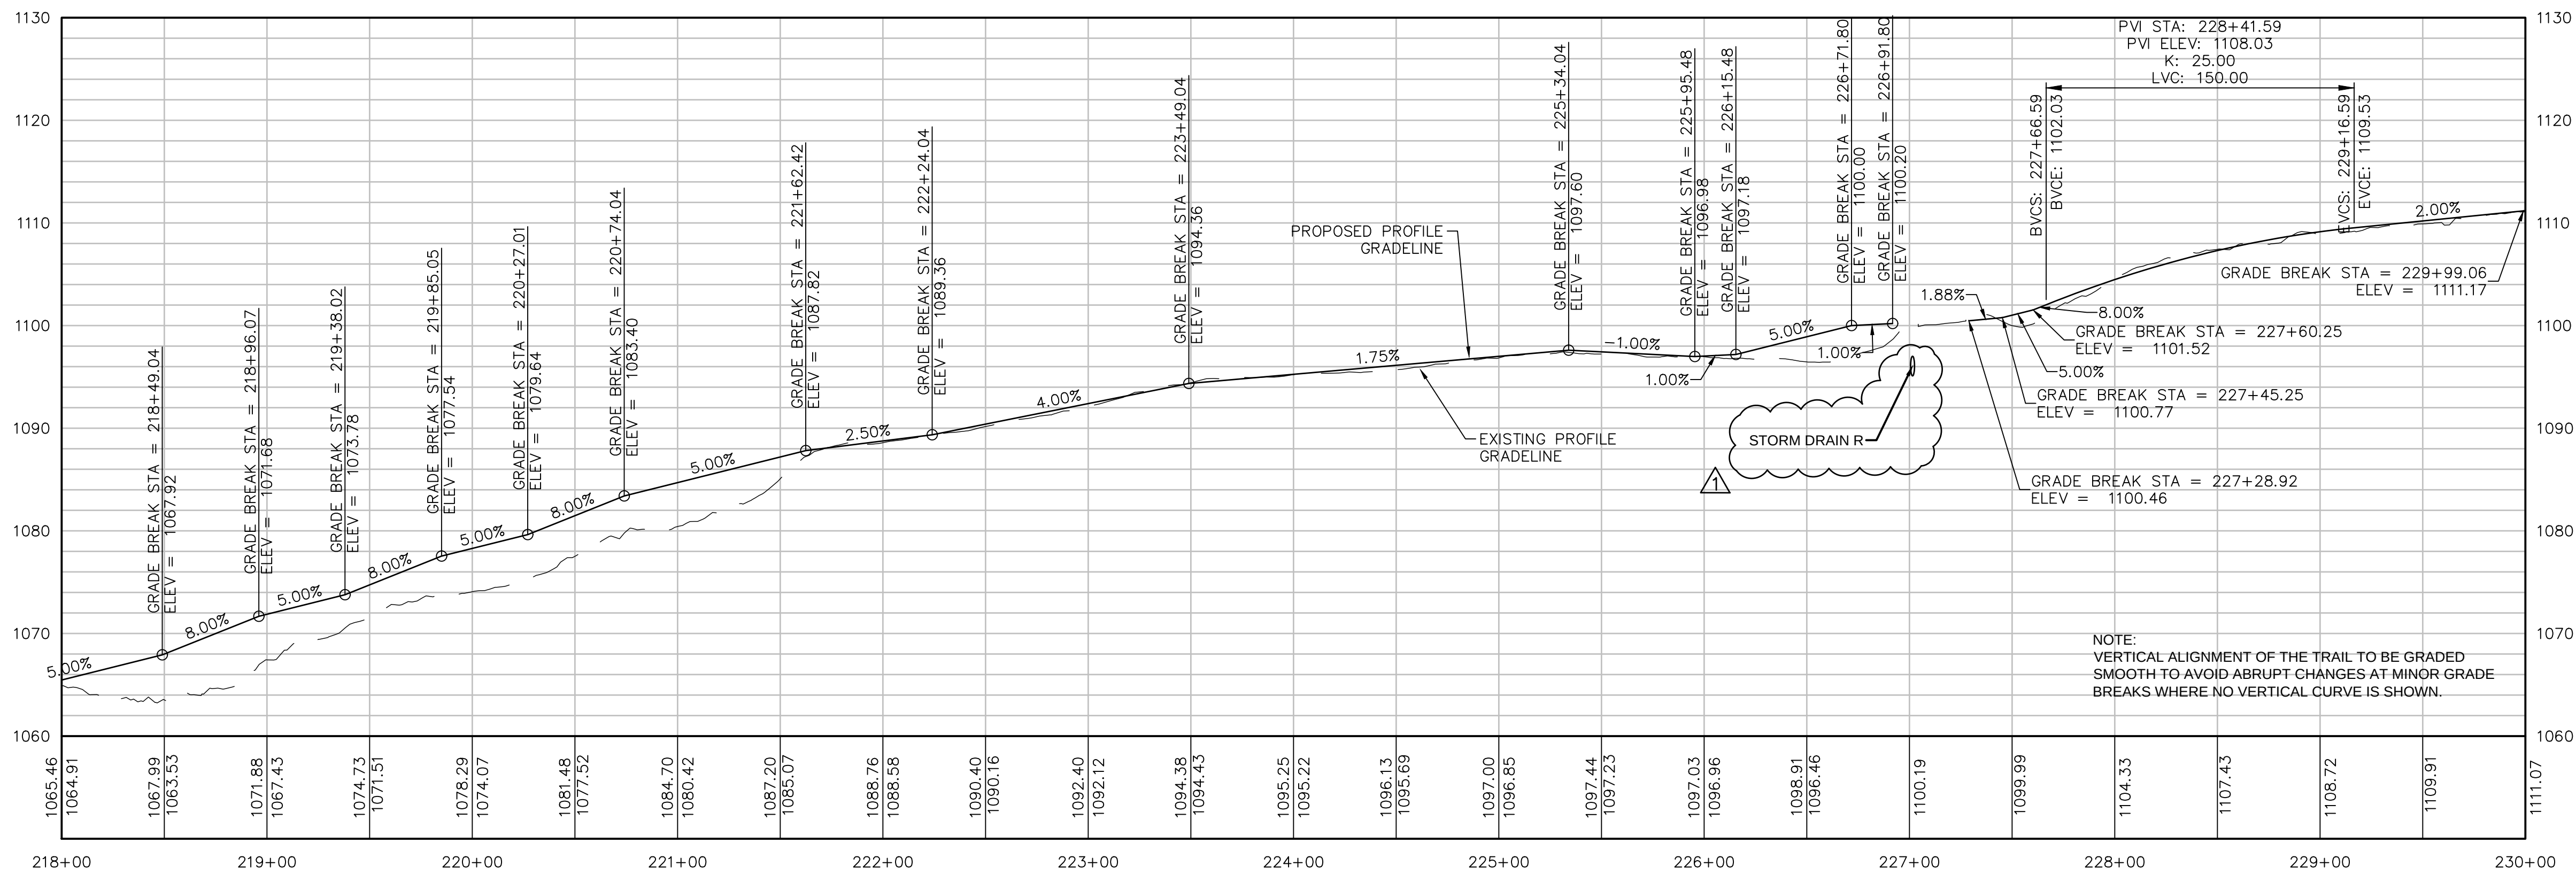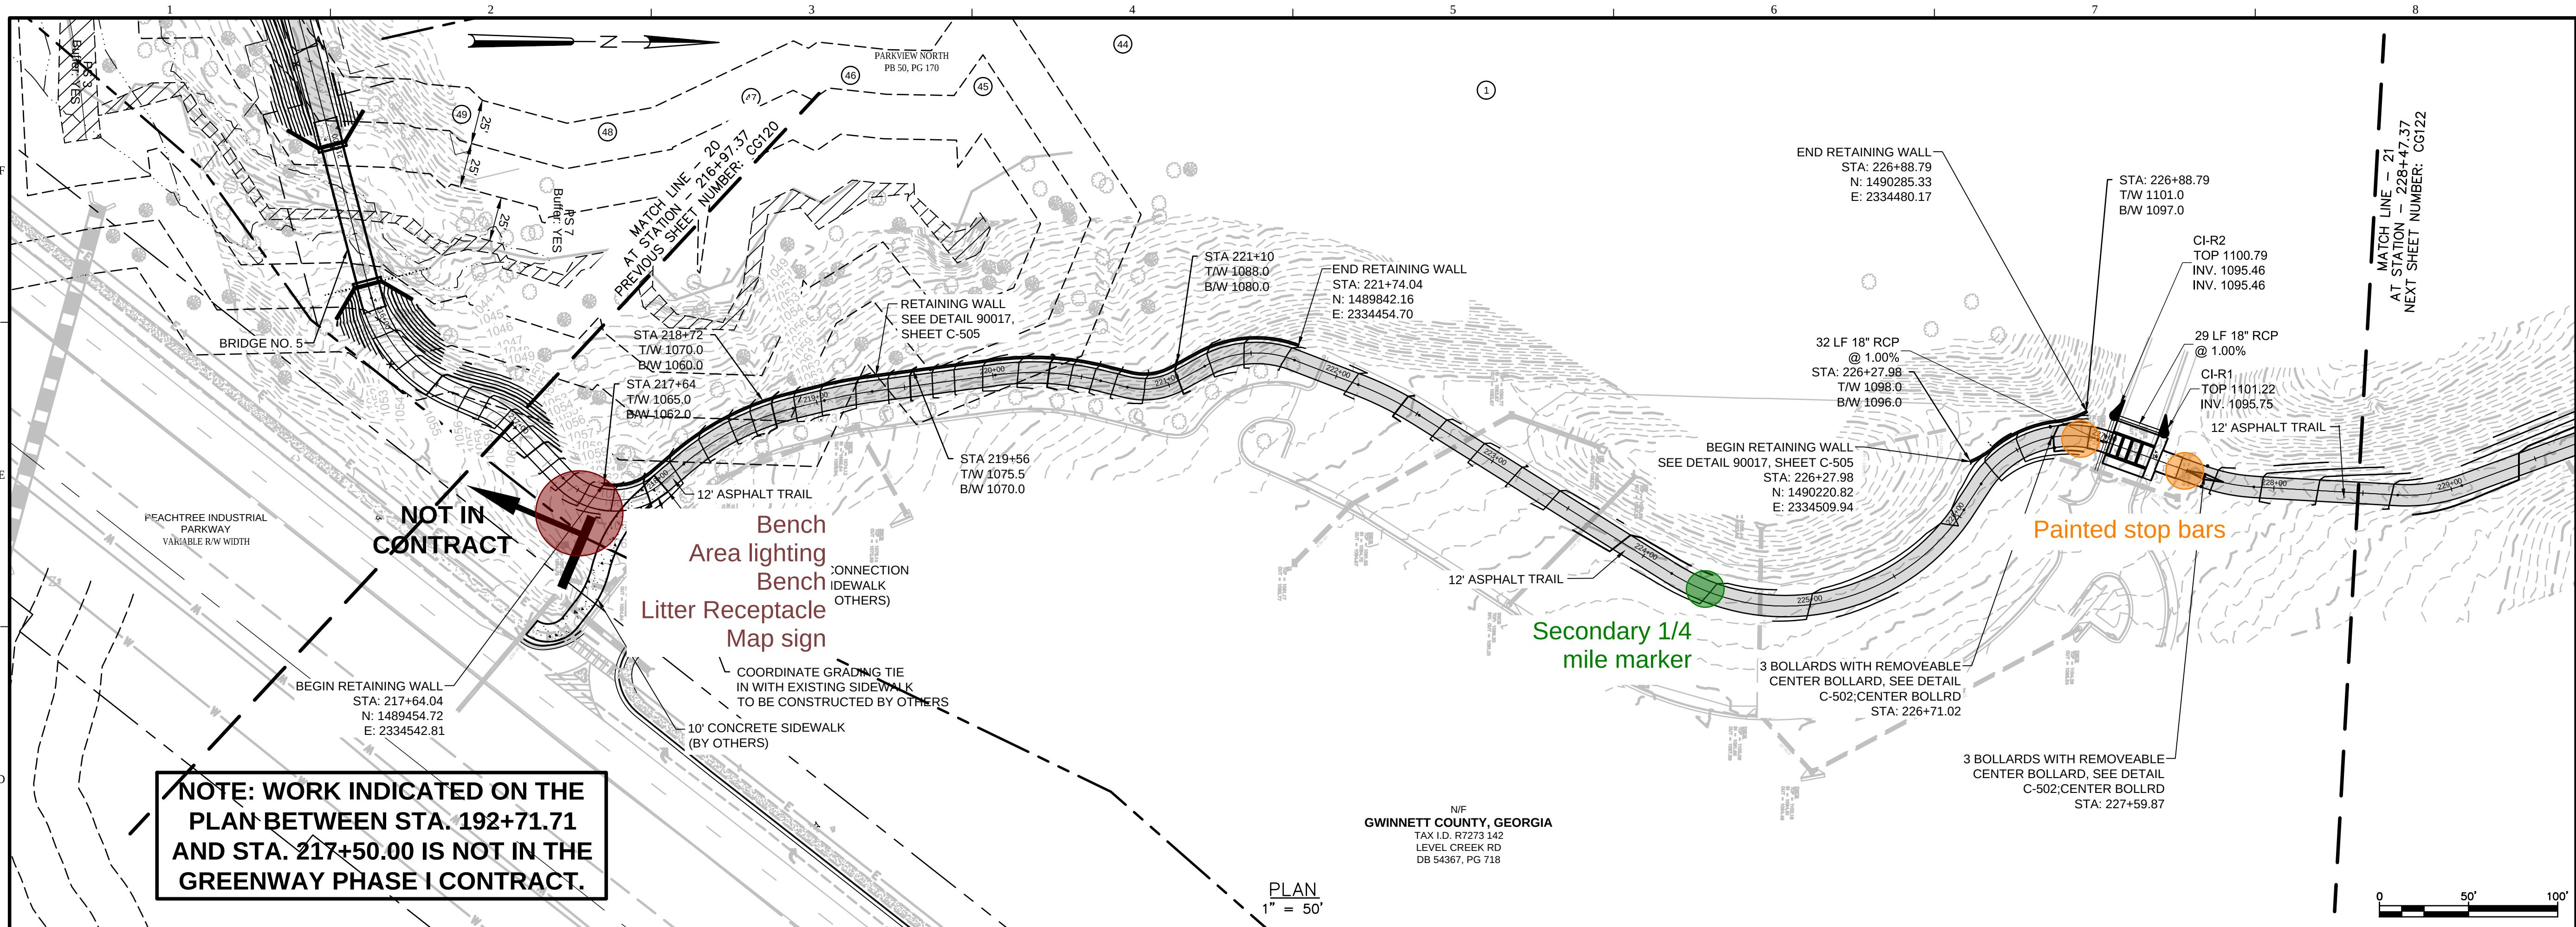

JACOBS

CA LIC # PEF000350
(EXP 6/30/2020)

10 Tenth Street
Atlanta, GA 30303
Atlanta, GA 30303

SUGAR HILL GREENWAY
PHASE 1



CITY OF SUGAR HILL
5039 WEST BROAD STREET
SUGAR HILL, GA 30518

REV	DATE	REVISION DESCRIPTION

THIS LINE IS ONE INCH LONG WHEN PLOTTED FULL SCALE

THIS DRAWING MUST BE USED IN CONJUNCTION WITH THE APPLICABLE OR GOVERNING TECHNICAL SPECIFICATIONS AND OTHER CONTRACT DOCUMENTS.

PROJECT NO: F7X84200

DATE: JULY 10, 2018


DISC. LEAD: PLP DESIGNER: MJF CHECKER:

SHEET TITLE CIVIL

GRADING PLAN AND PROFILE

SHEET CG121

CREATED: 2/14/2018 LAST SAVED: 11/14/2019 BY: GNANASWK PLOT DATE: 2/20/2020

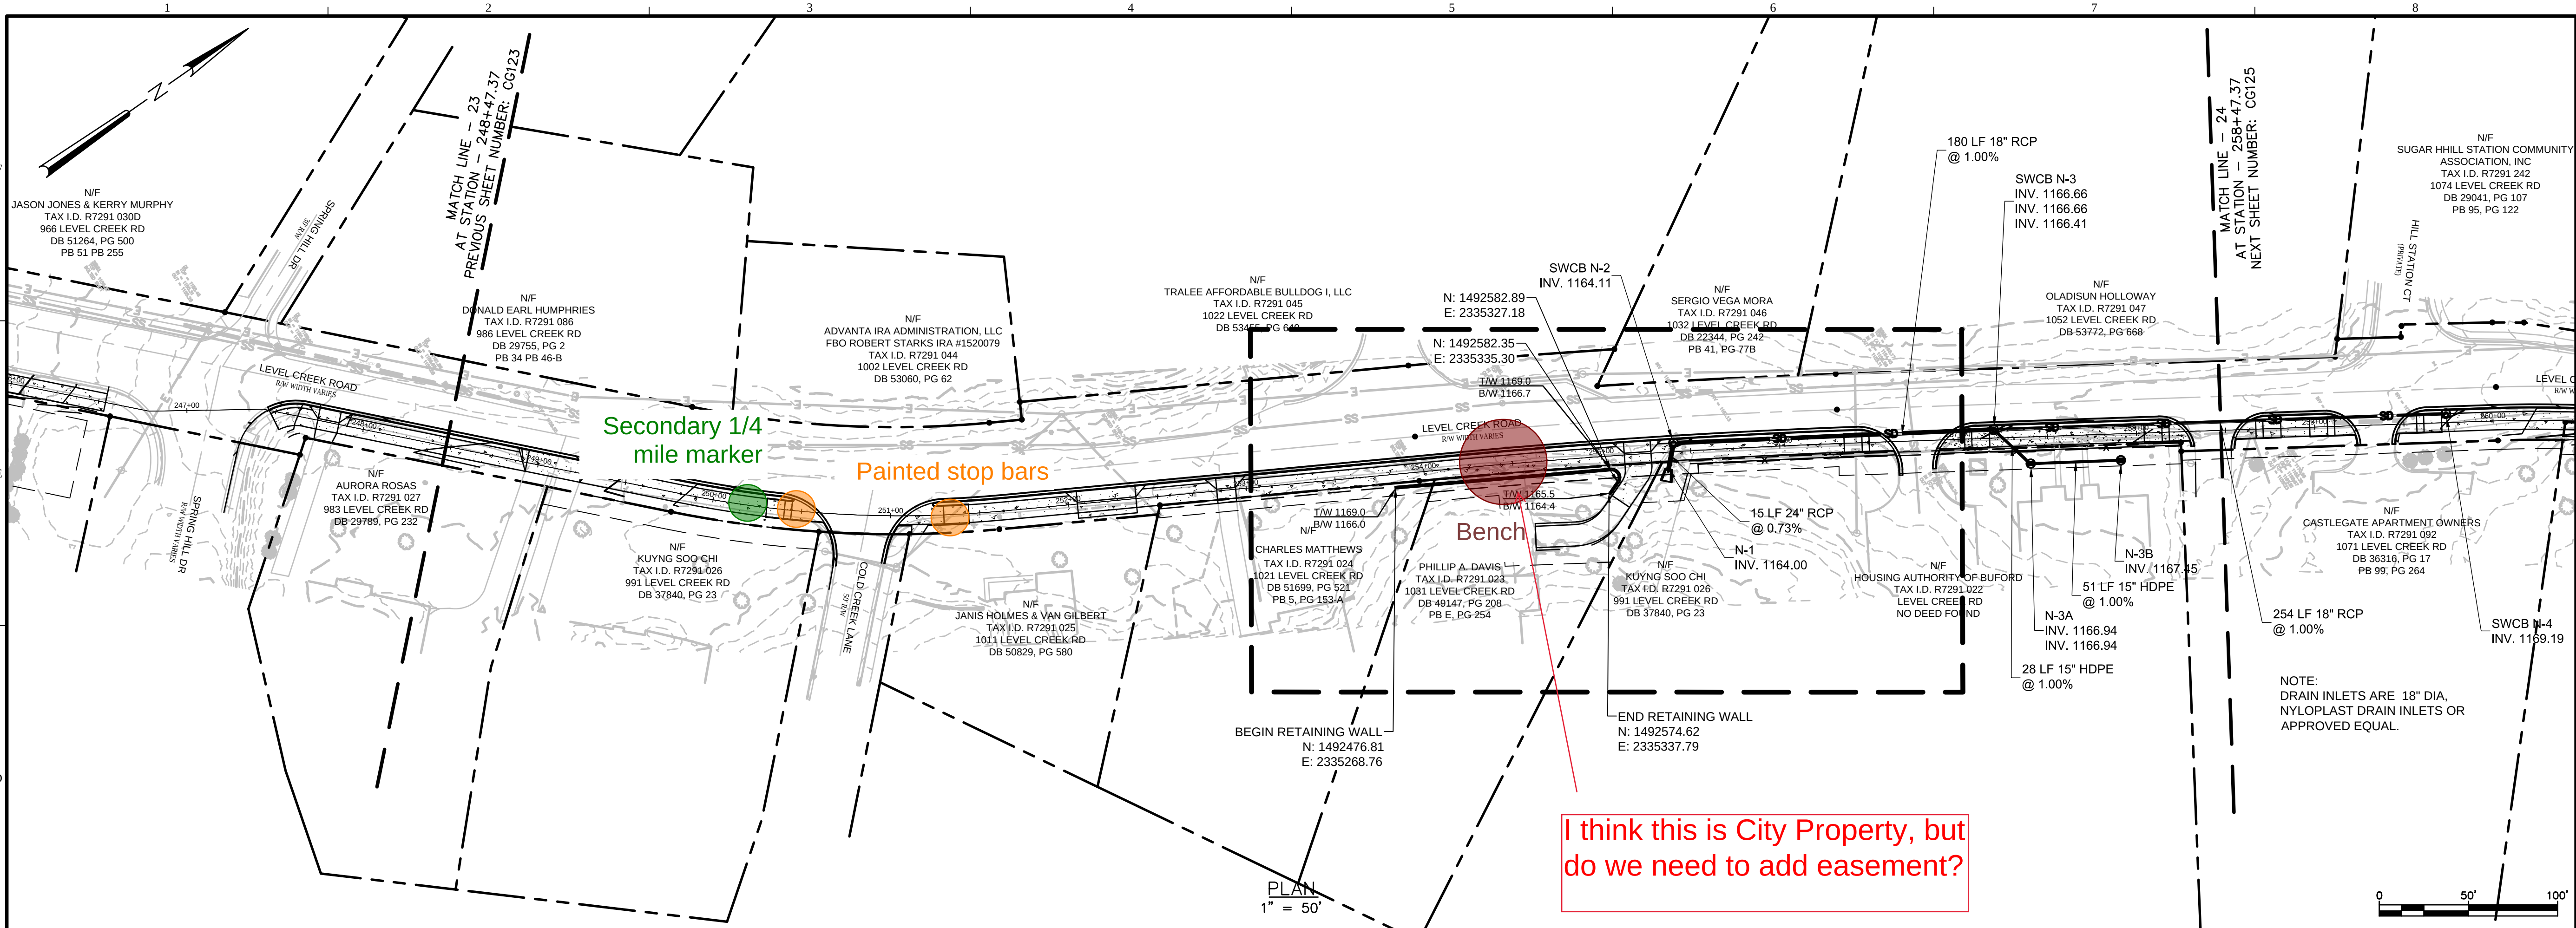

JACOBS

CA LIC # PEF000350
(EXP 6/30/2020)

10 Teah Street
Atlanta, GA 30318

SUGAR HILL GREENWAY
PHASE 1





CITY OF SUGAR HILL
5039 WEST BROAD STREET
SUGAR HILL, GA 30018

REV	DATE	REVISION DESCRIPTION

THIS LINE IS ONE INCH LONG WHEN PLOTTED FULL SCALE		
THIS DRAWING MUST BE USED IN CONJUNCTION WITH THE APPLICABLE OR GOVERNING TECHNICAL SPECIFICATIONS AND OTHER CONTRACT DOCUMENTS.		
PROJECT NO: F7X84200		
DATE: JULY 10, 2018		
DISC. LEAD:	DESIGNER:	CHECKER:
PLP	MJF	
SHEET TITLE CIVIL		
GRADING PLAN AND PROFILE		
SHEET CG124		

CREATED: 2/14/2018 LAST SAVED: 12/5/2019 BY: GNANASWK PLOT DATE: 2/20/2020

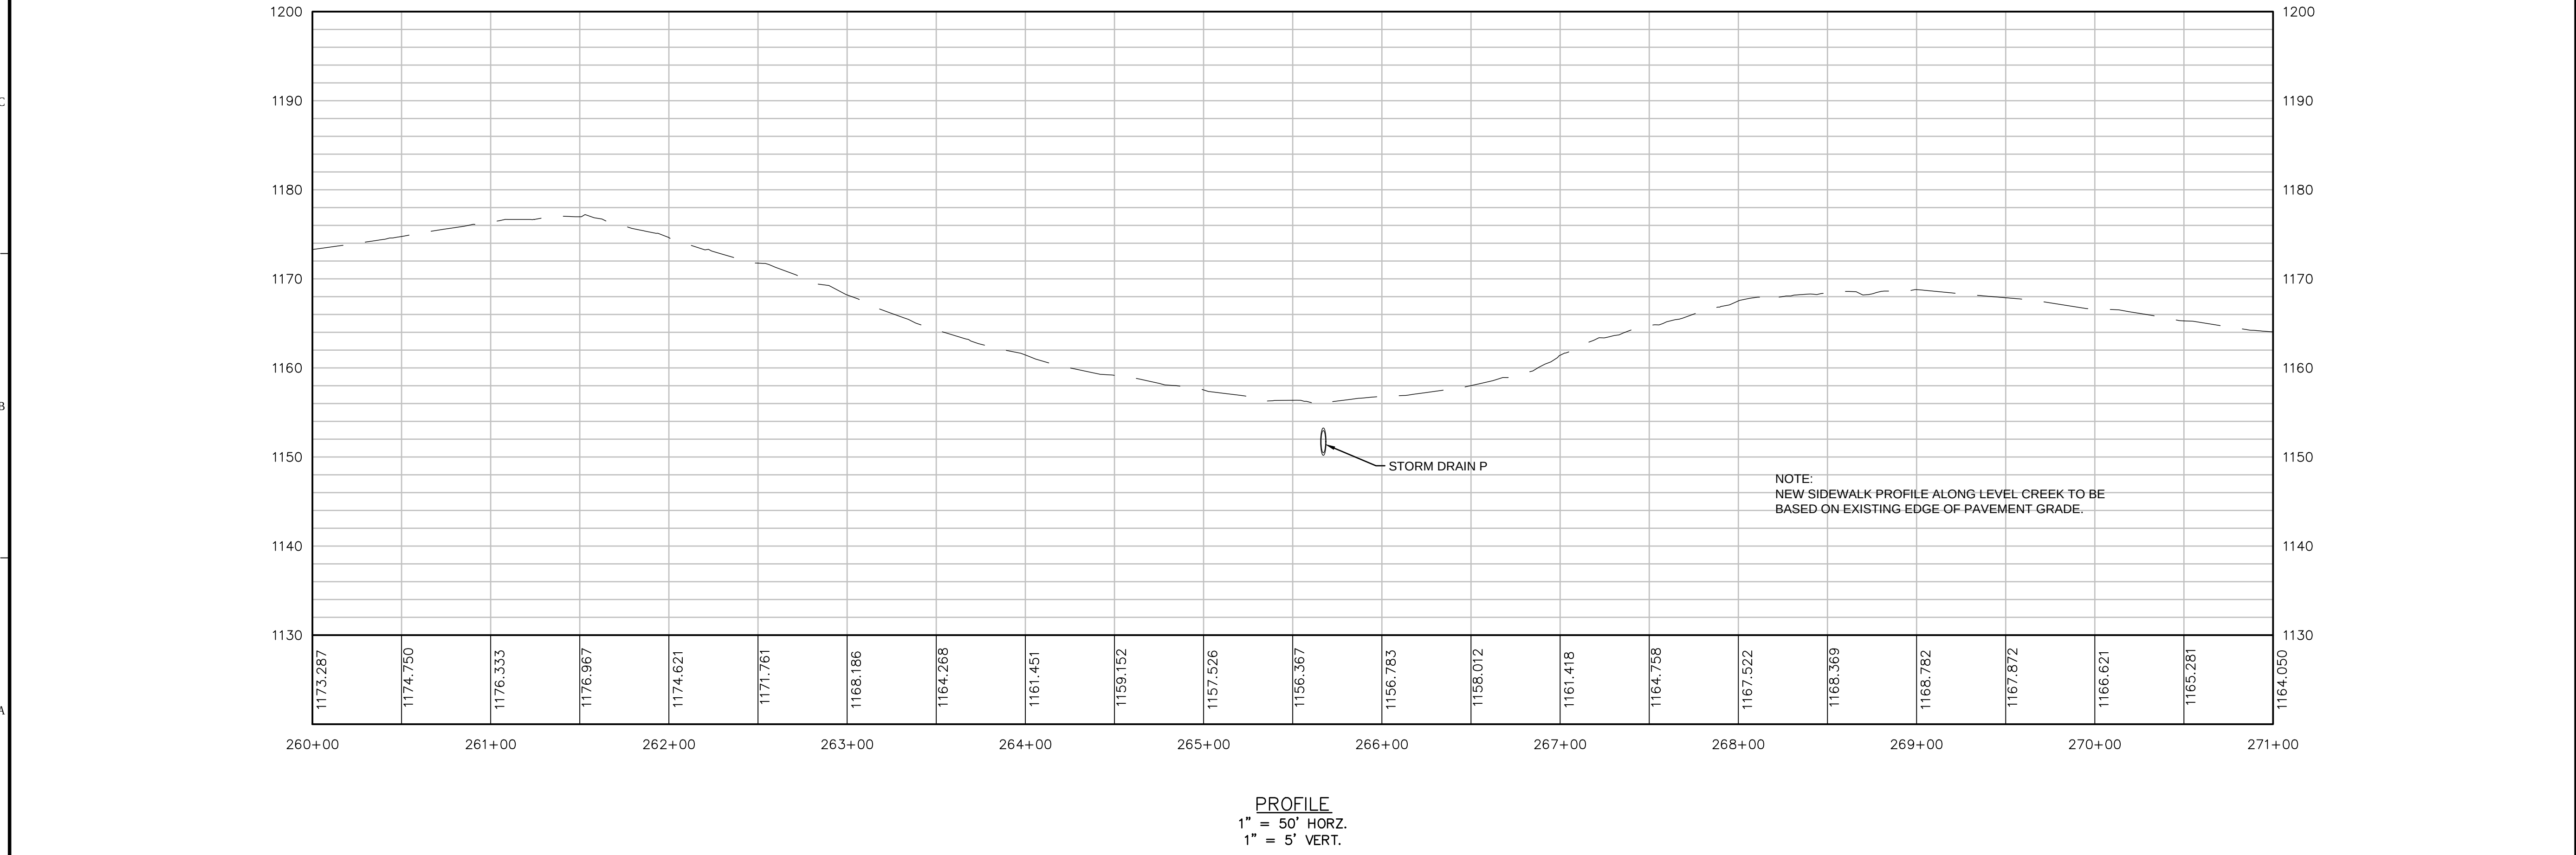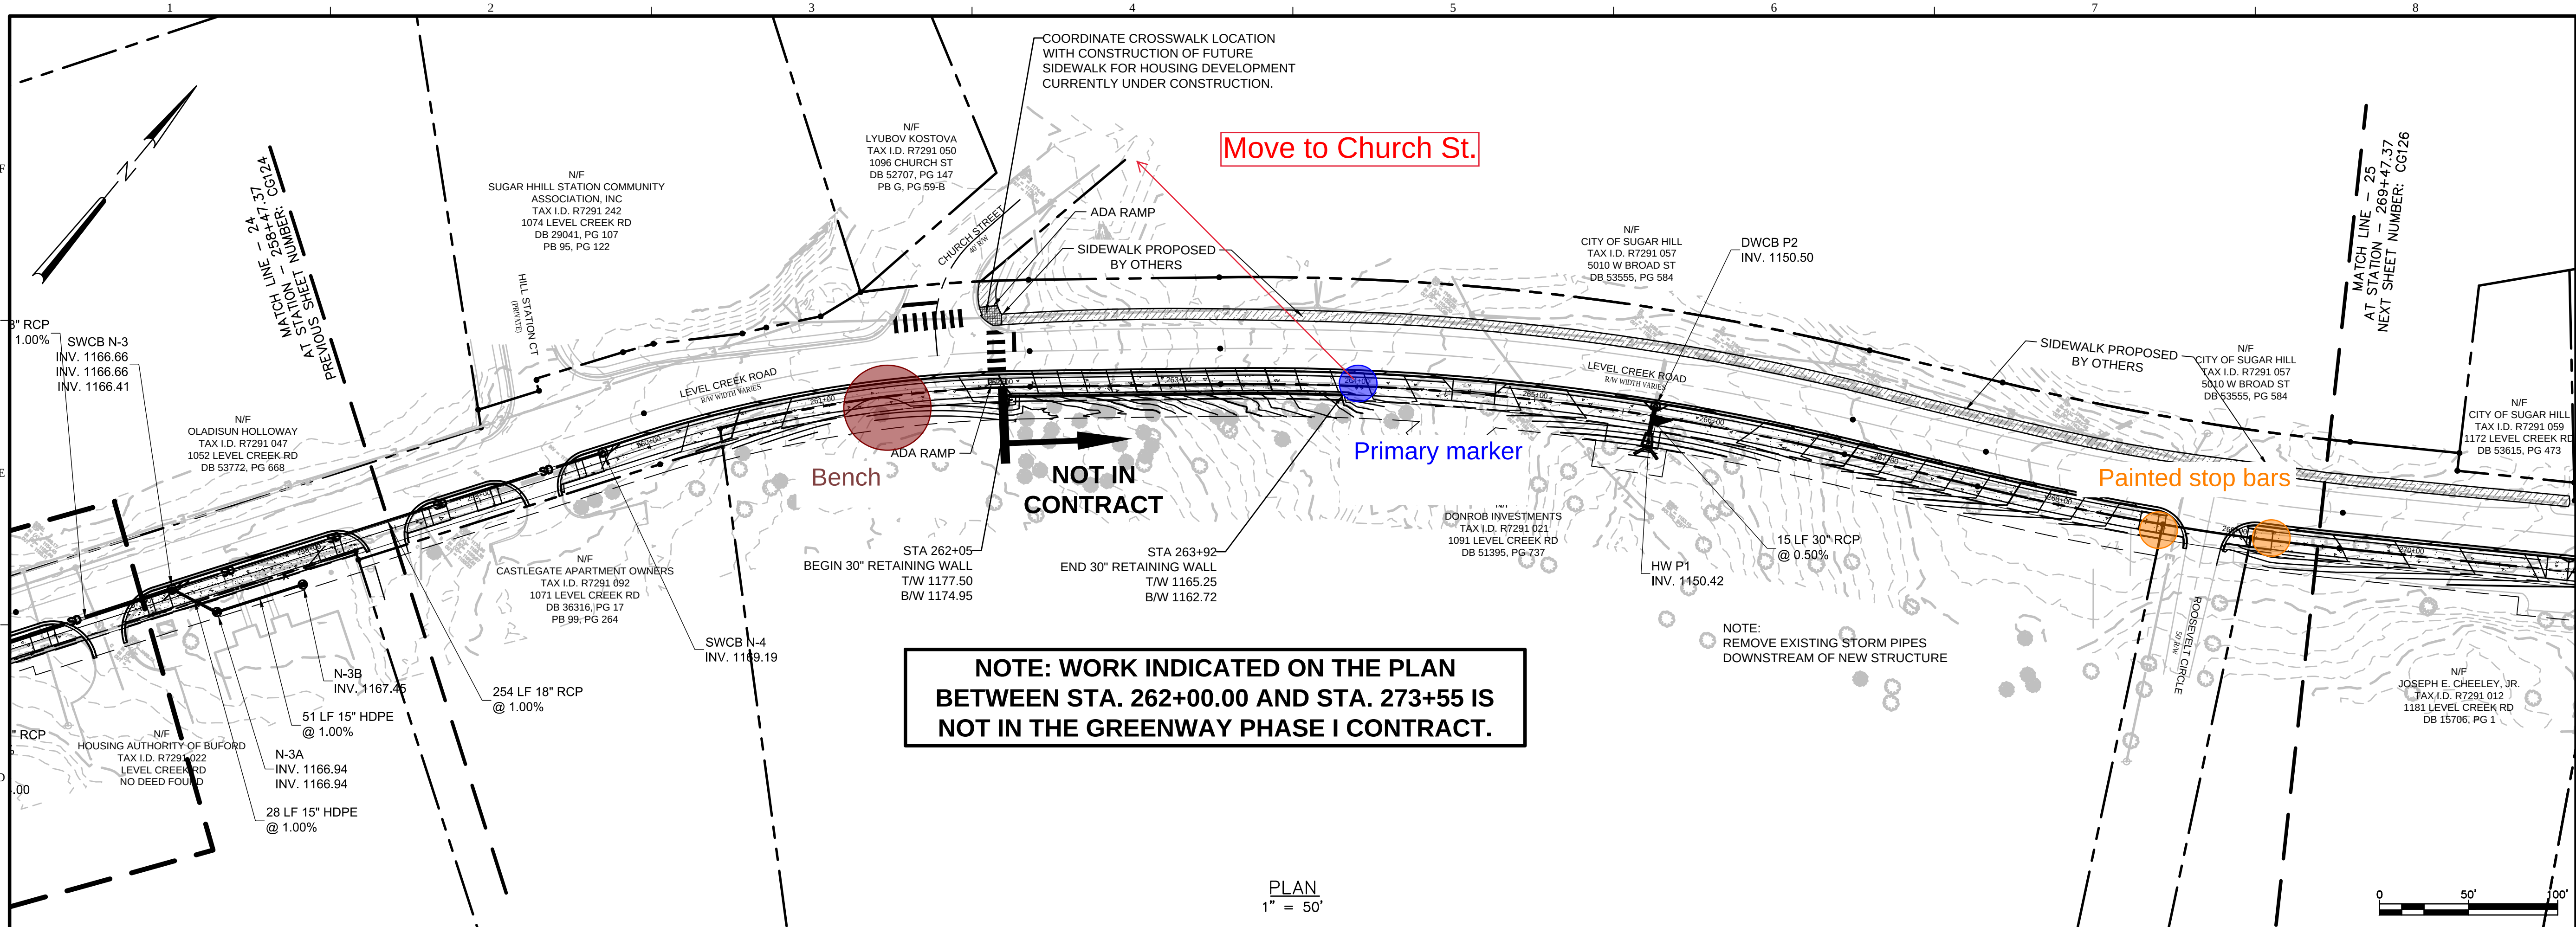

JACOBS

GA LIC # PEF000350
(EXP 6/30/2020)

10 Tenth Street
Atlanta, GA 30309
Phone: 404.531.2106

SUGAR HILL GREENWAY
PHASE 1






CITY OF SUGAR HILL
5039 WEST BROAD STREET
SUGAR HILL, GA 30518

REV	DATE	REVISION DESCRIPTION

THIS LINE IS ONE INCH LONG WHEN PLOTTED FULL SCALE		
THIS DRAWING MUST BE USED IN CONJUNCTION WITH THE APPLICABLE OR GOVERNING TECHNICAL SPECIFICATIONS AND OTHER CONTRACT DOCUMENTS.		
PROJECT NO: F7X84200		
DATE: JULY 10, 2018		
DISC. LEAD:	DESIGNER:	CHECKER:
PLP	MJF	
SHEET TITLE		
CIVIL		
GRADING PLAN AND PROFILE		
SHEET		
CG125		

CREATED: 2/14/2018 LAST SAVED: 11/12/2019 BY: GNANASWK PLOT DATE: 2/20/2020

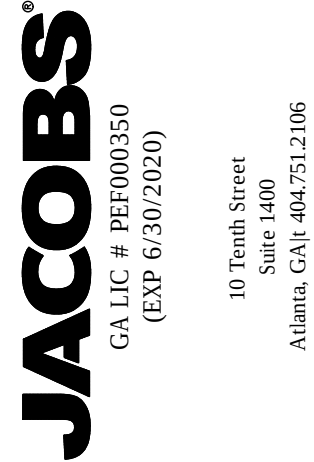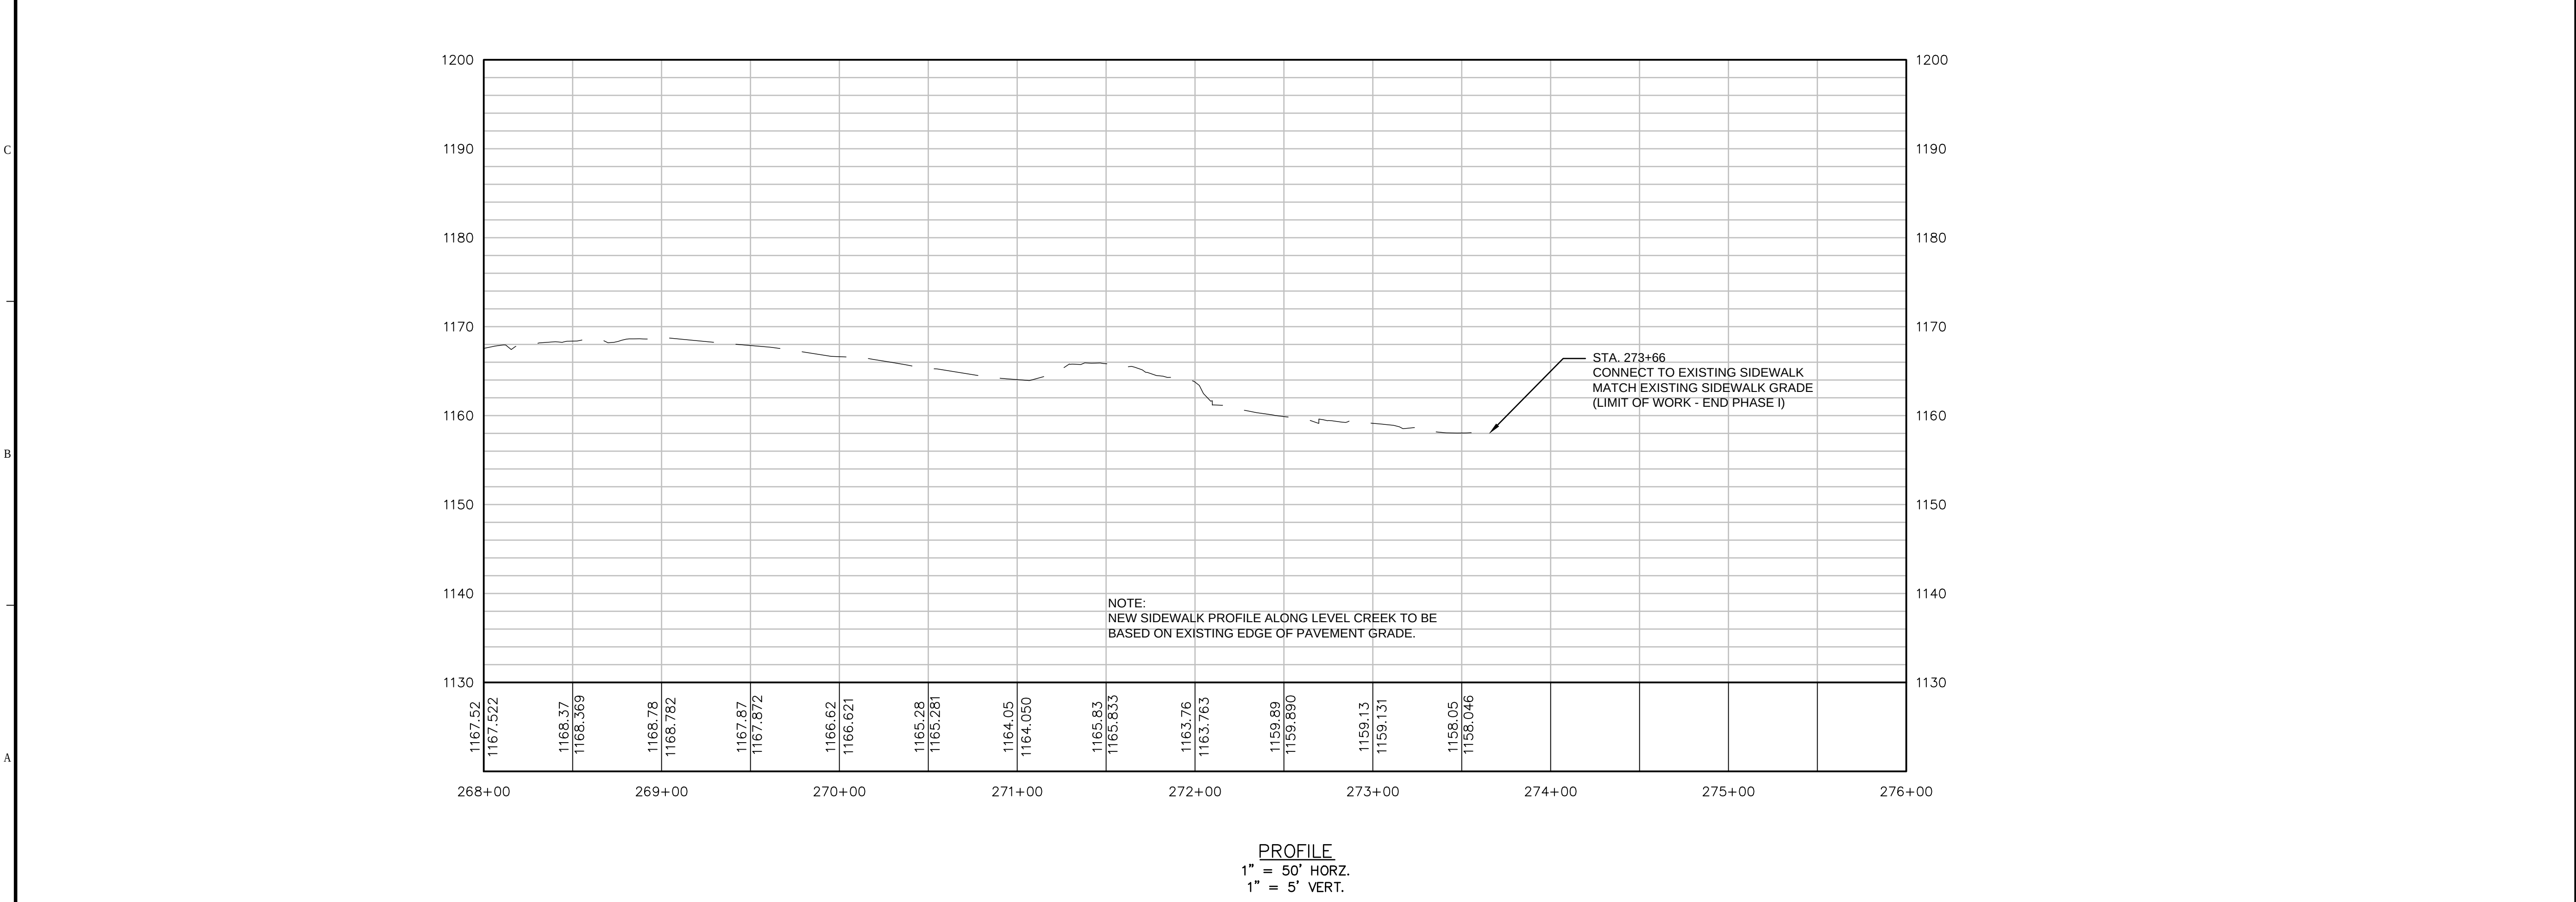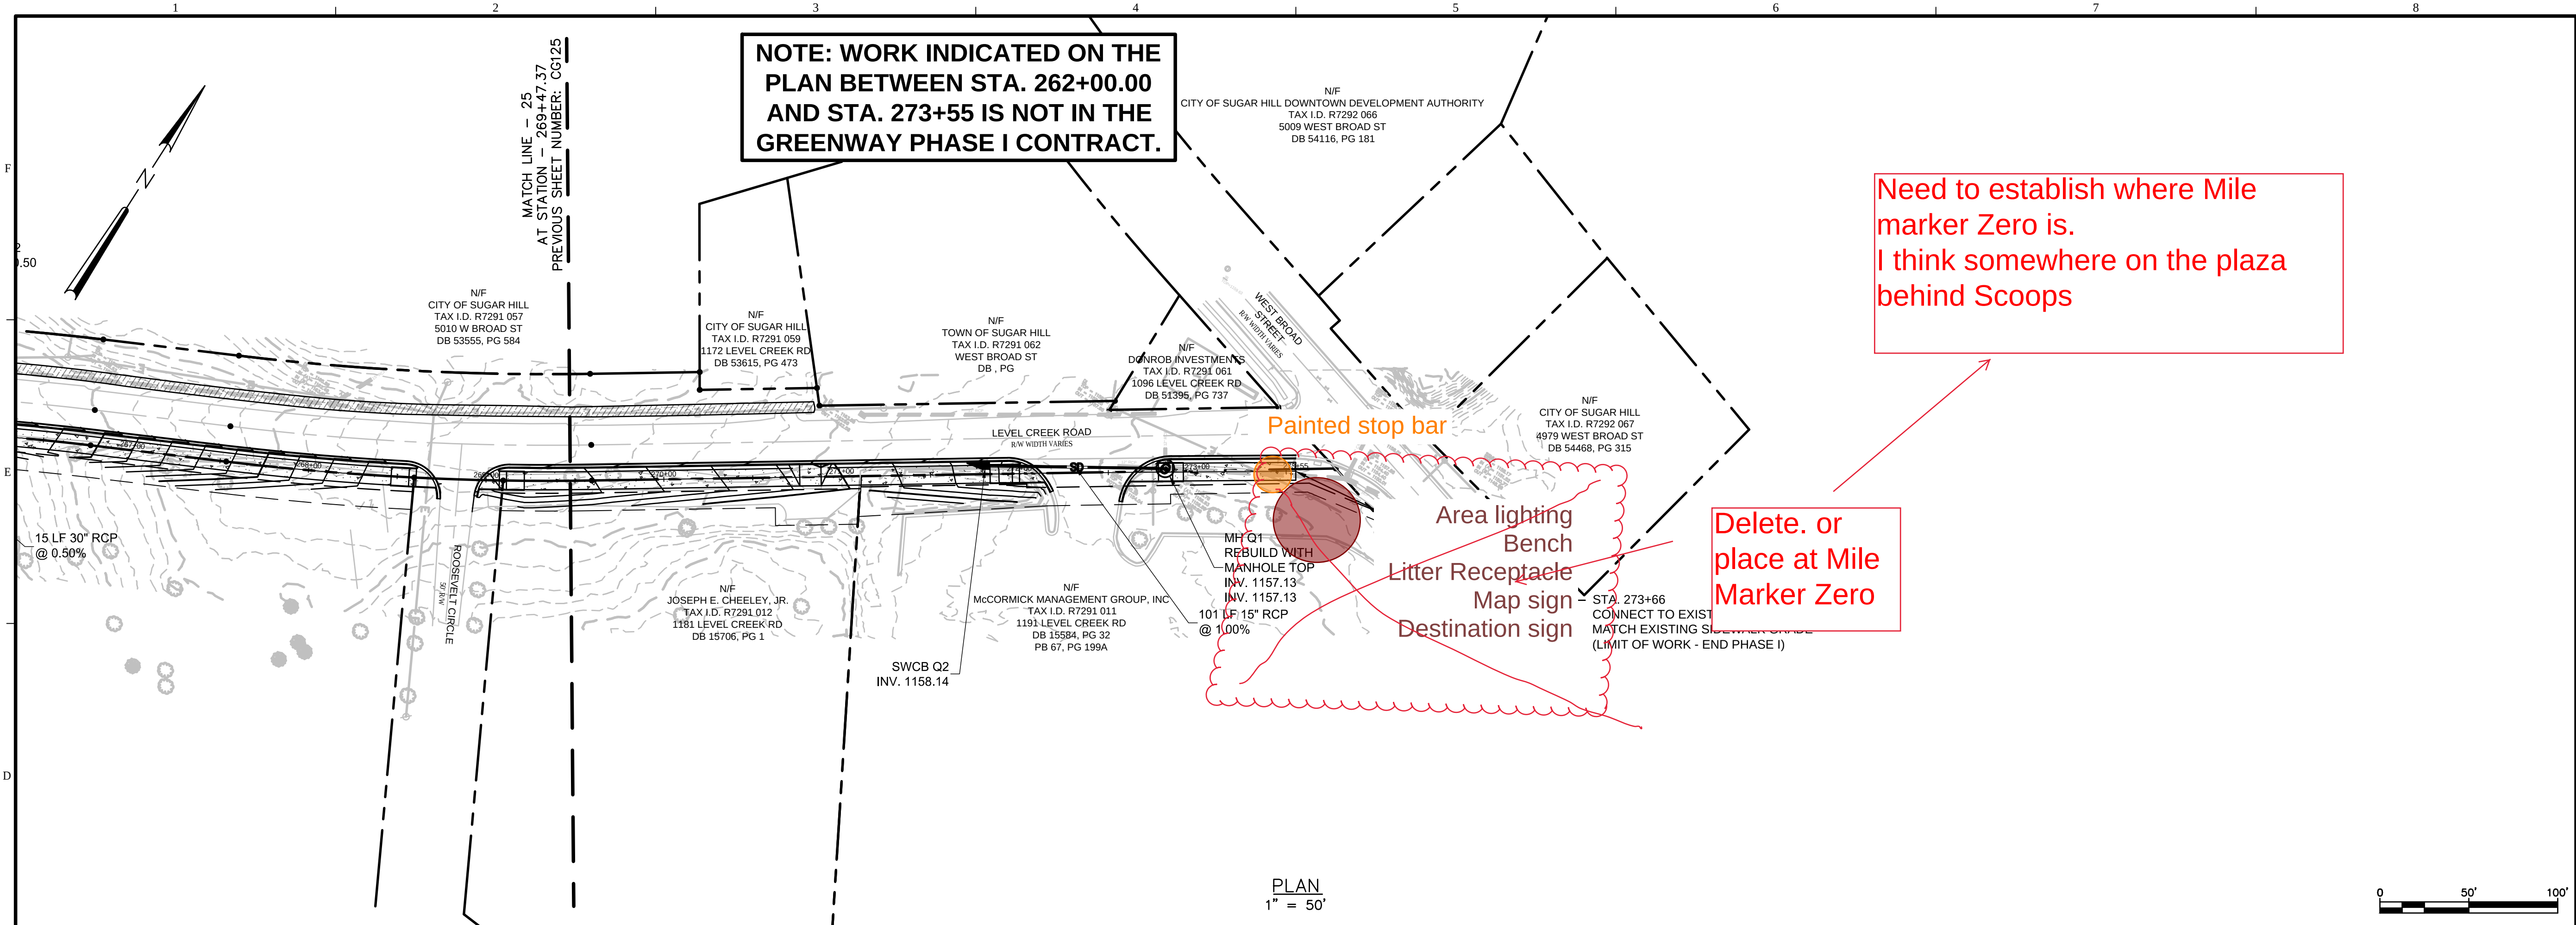

SUGAR HILL GREENWAY
PHASE 1





CITY OF SUGAR HILL
5039 WEST BROAD STREET
SUGAR HILL, GA 30518


REV	DATE	REVISION DESCRIPTION

THIS LINE IS ONE INCH LONG WHEN PLOTTED FULL SCALE		
THIS DRAWING MUST BE USED IN CONJUNCTION WITH THE APPLICABLE OR GOVERNING TECHNICAL SPECIFICATIONS AND OTHER CONTRACT DOCUMENTS.		
PROJECT NO: F7X84200		
DATE: JULY 10, 2018		
DISC. LEAD:	DESIGNER:	CHECKER:
PLP	MJF	
SHEET TITLE		
CIVIL		
GRADING PLAN AND PROFILE		
SHEET		
CG126		


C:\Users\mfeiman\Documents\14217 - BUILDING_mfeiman@ppi.us.rvt
1/18/2017 4:10:09 PM
A14-217SH

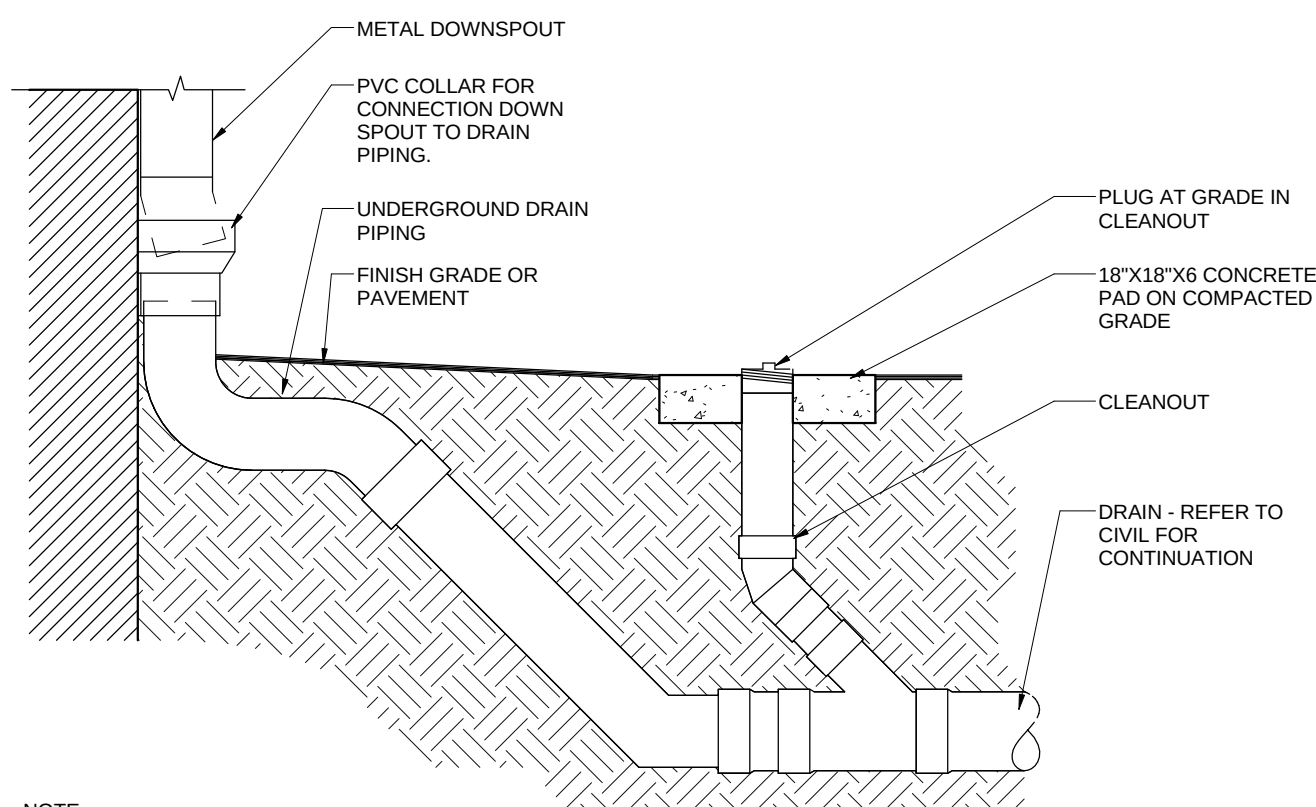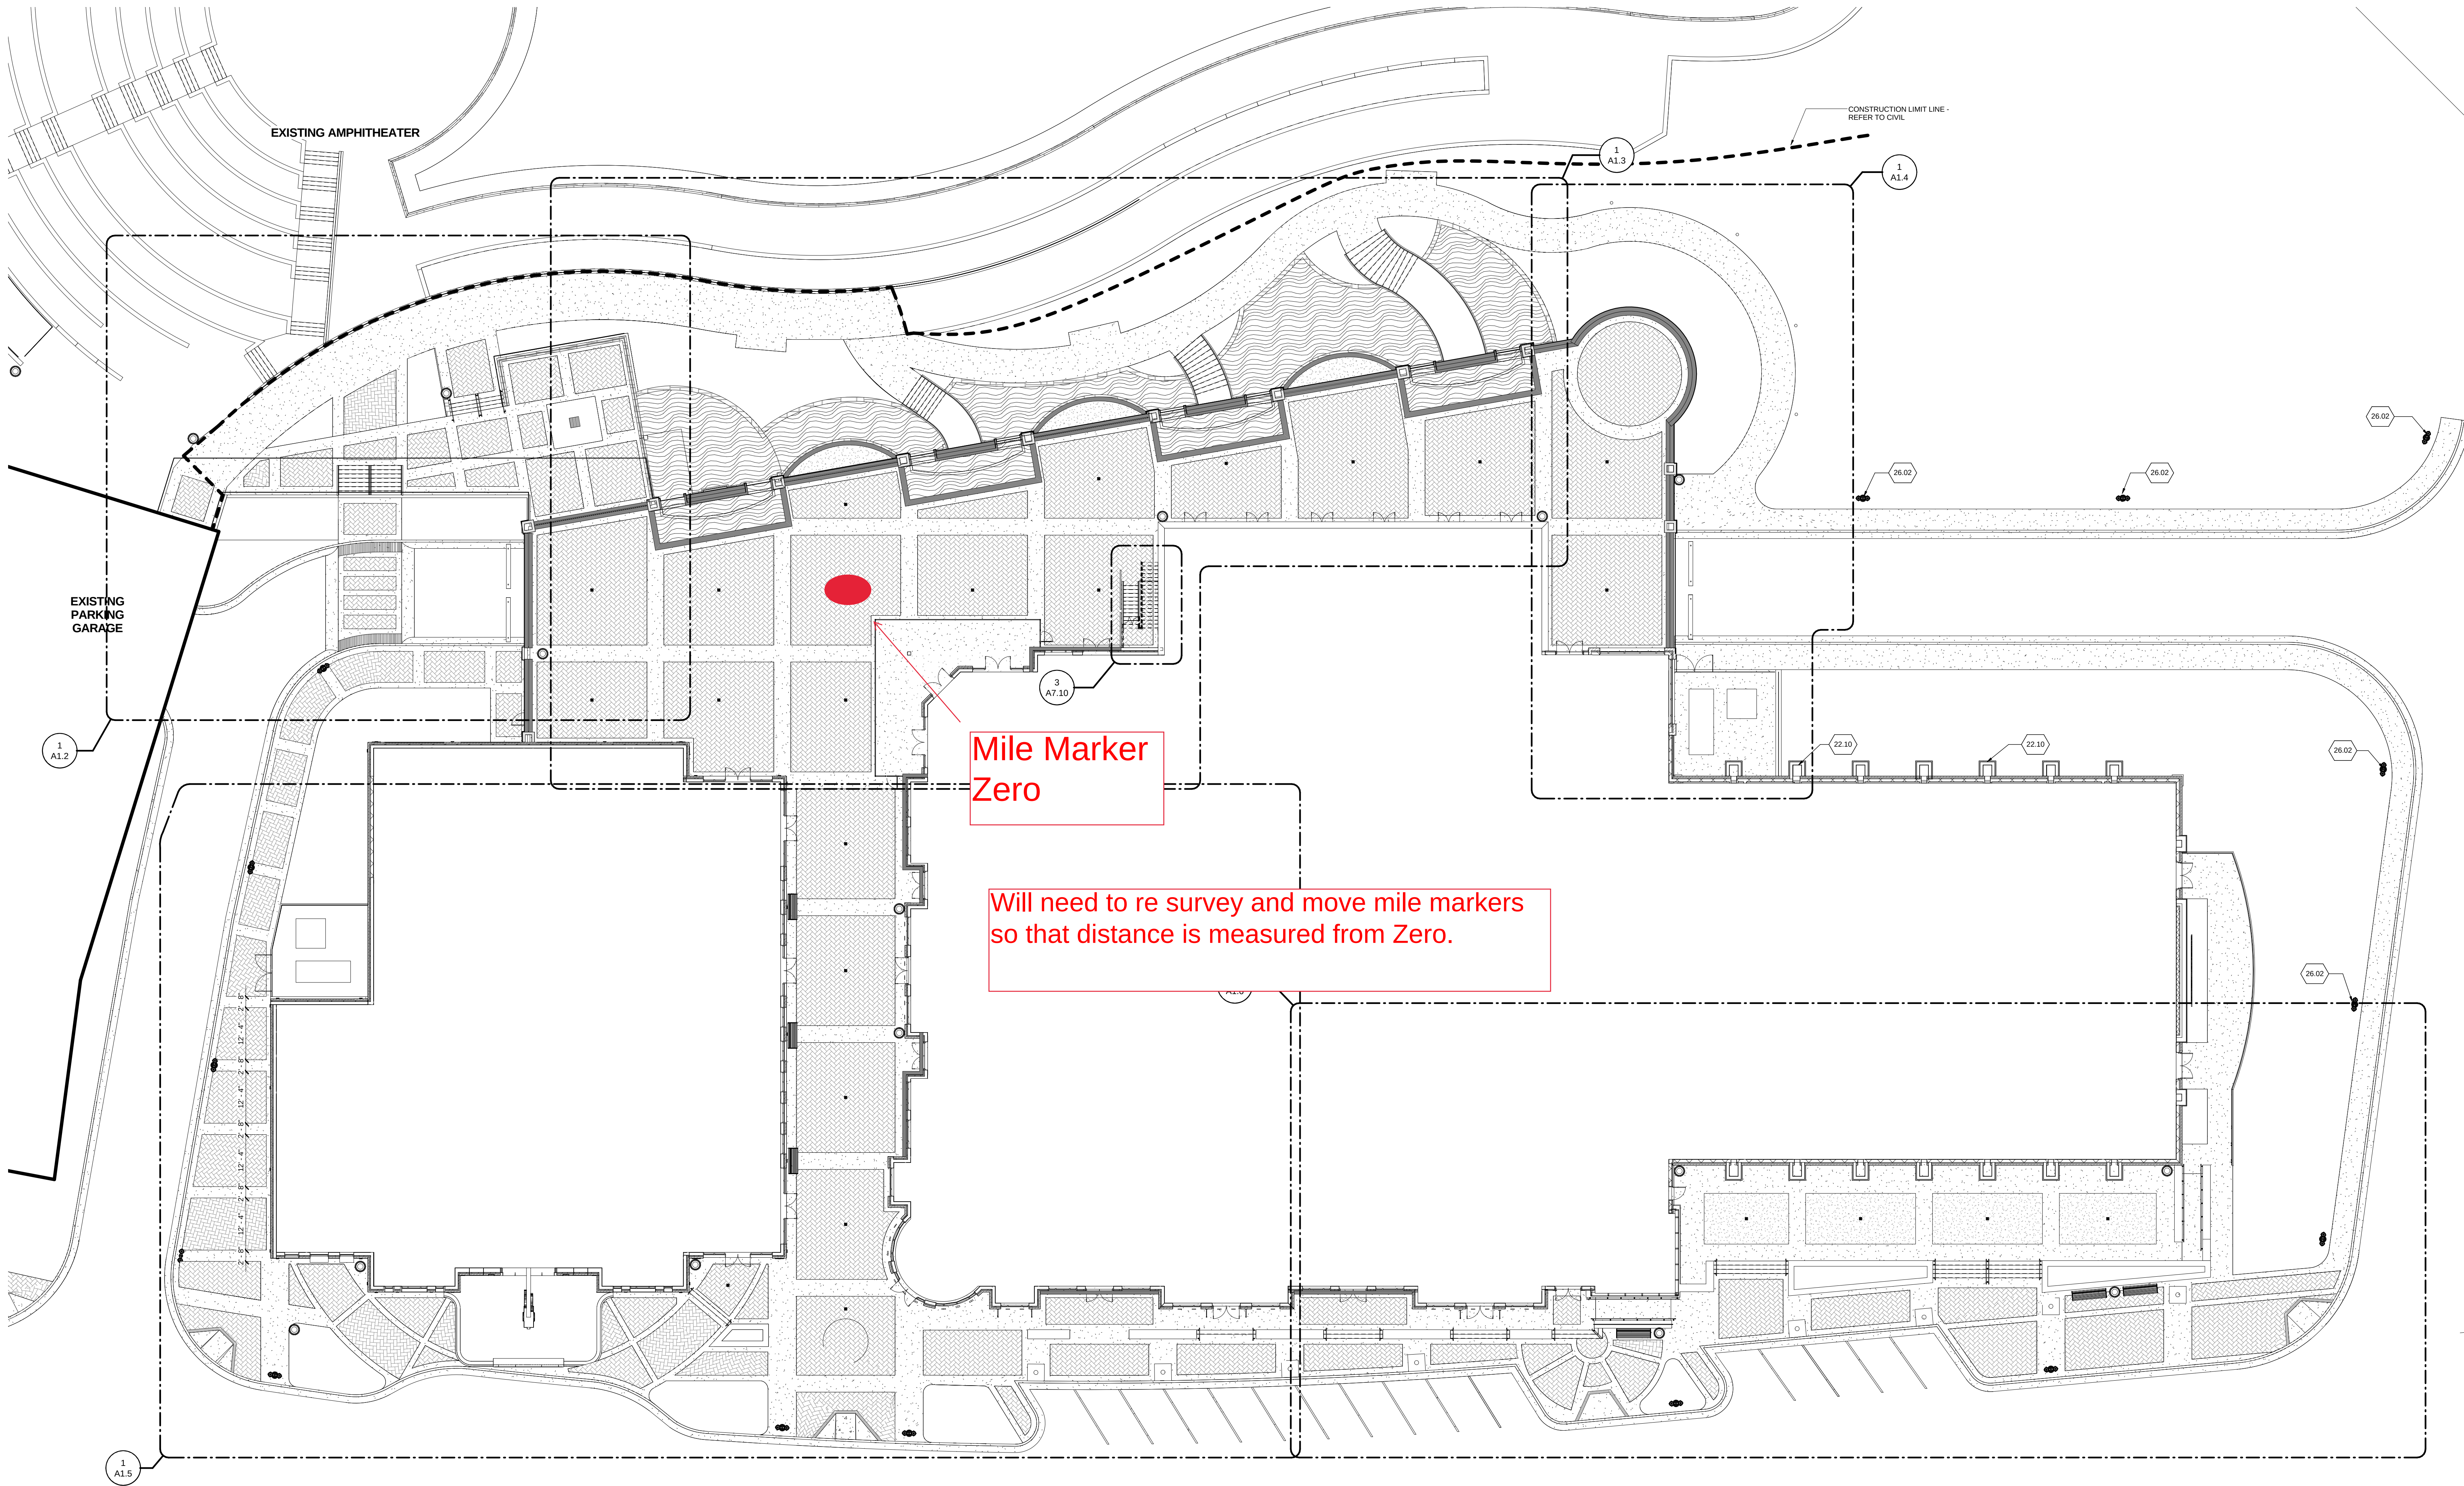

2 Downspout Connection Detail
A1.1 3/4" = 1'-0"

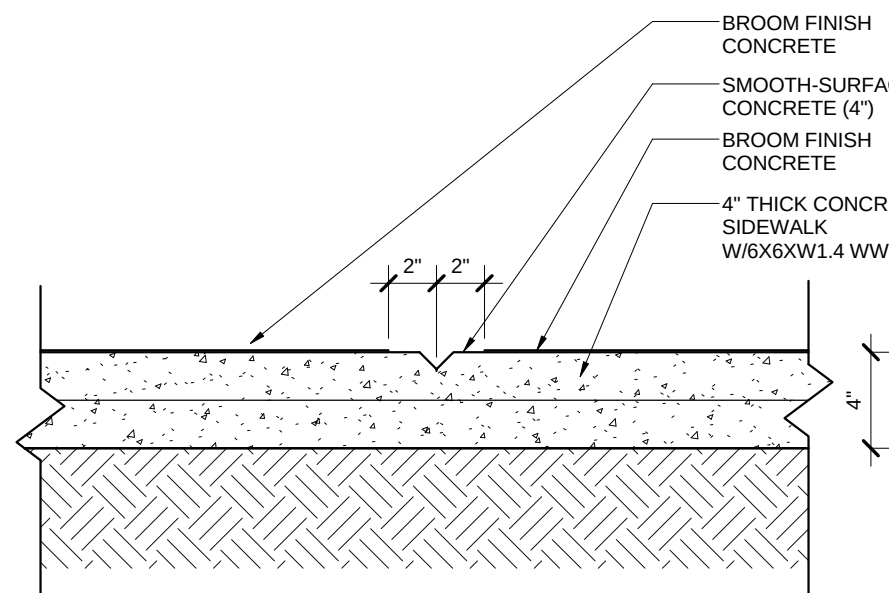

3 Typical Control Joint
A1.1 1 1/2" = 1'-0"

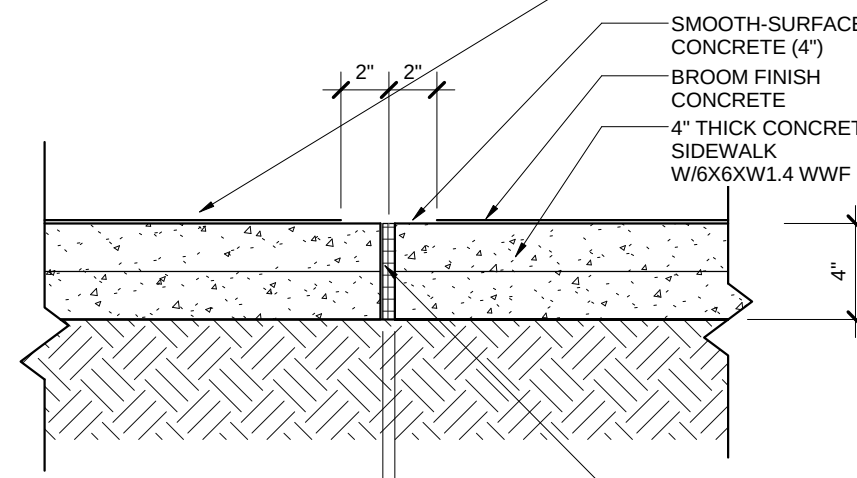

4 Typical Expansion Joint
A1.1 1 1/2" = 1'-0"

1 Overall Plaza Plan
A1.1 1/8" = 1'-0"

ADA Site Notes

1. ACCESSIBLE PARKING SPACES AND ACCESS ASILES SHALL BE LEVEL WITH SURFACE SLOPES NOT EXCEEDING 1:50 IN ALL DIRECTIONS.
2. DETECTABLE WARNING SHALL CONTRAST WITH THAT OF SURROUNDING SURFACE AND COMPLY WITH GA ACCESSIBILITY CODE SECTION 1203.3.30-40.

SITE PLAN KEYNOTES

Key Value	Keynote Text
22.10	DOWNPOUT BOOT - REFER TO DETAIL 21A.1 AND CIVIL
26.02	SITE LIGHTING POLE - INSTALLED BY THE CONTRACTOR - REFER TO DETAIL ON A1.7 AND ELECTRICAL

Site Notes

1. THE EXISTENCE AND LOCATION OF SITE IMPROVEMENTS, UTILITIES, AND OTHER CONSTRUCTION INDICATED AS EXISTING ARE NOT GUARANTEED. BEFORE BEGINNING WORK, INVESTIGATE AND VERIFY THE EXISTENCE AND LOCATION OF ITEMS AFFECTING THE WORK.
2. BEFORE CONSTRUCTION, VERIFY THE LOCATION AND POINTS OF CONNECTION OF ALL UTILITY SERVICES.
3. CONTRACTOR SHALL VERIFY AND COORDINATE ELEVATIONS INDICATED ON THIS SHEET WITH CIVIL AND FIELD CONDITIONS. ADJUSTMENTS TO ELEVATIONS SHALL BE MADE ACCORDINGLY.
4. BEFORE CONSTRUCTION, VERIFY THE LOCATION AND INVERT ELEVATION AT POINTS OF CONNECTION OF SANITARY SEWER, STORM SEWER, AND WATER-SERVICE PIPING AND UNDERGROUND ELECTRICAL SERVICES.
5. CONTRACTOR SHALL MAKE ALL NECESSARY ADJUSTMENTS TO NEW AND EXISTING DISTURBED ITEMS TO MATCH FINAL OR FINISH GRADE OF PAVEMENT, SIDEWALKS, OR LANDSCAPED AREAS. ITEMS INCLUDE BUT ARE NOT LIMITED TO: VALVE BOXES, MANHOLE CASTINGS, SEWER, POWER, TELEPHONE, DRAINAGE, FIBER OPTIC, ANTENNA CABLE, AND DRAINAGE INLETS, ETC.
6. CONTRACTOR SHALL MAKE ALL NECESSARY ADJUSTMENTS TO NEW AND EXISTING DISTURBED ITEMS TO MATCH FINAL OR FINISH GRADE OF PAVEMENT, SIDEWALKS, OR LANDSCAPED AREAS. ITEMS INCLUDE BUT ARE NOT LIMITED TO: VALVE BOXES, MANHOLE CASTINGS, SEWER, POWER, TELEPHONE, DRAINAGE, FIBER OPTIC, ANTENNA CABLE, AND DRAINAGE INLETS, ETC.
7. CONTRACTOR SHALL COORDINATE DOWNSPOUTS WITH NEW CONSTRUCTION AND GRADES. DOWNSPOUTS SHALL PROVIDE POSITIVE DRAINAGE AWAY FROM BUILDING, AND SHALL BE PIPED INTO STORM LEADER.
8. ALL FINISH GRADES SHALL PROVIDE POSITIVE DRAINAGE AWAY FROM BUILDINGS.
9. ALL HAND RAILS, GUARDRAILS, AND ALUMINUM PICKET FENCING SHALL BE CONSTRUCTED TO RESIST A SINGLE CONCENTRATED LOAD OF 200 POUNDS APPLIED IN ANY DIRECTION AT ANY POINT ALONG THE TOP.
10. ALL HANDRAILS SHALL BE CONSTRUCTED TO RESIST A LOAD OF 50 PLF APPLIED AT ANY POINT ALONG THE TOP.

NOT FOR CONSTRUCTION NOT FOR CONSTRUCTION NOT FOR CONSTRUCTION NOT FOR CONSTRUCTION

PRECISION
Planning Inc.
planners • engineers • architects • surveyors
400 Pine Boulevard, Lawrenceville, GA 30046
770.338.8000 • www.ppi.us

City of Sugar Hill EpiCenter Mixed-Use
Downtown Development
4975.4985.5009 & 5029 West Board Street
Sugar Hill, GA 30158

OVERALL PLAZA
PLAN

DESIGN BKS DRAWN LEA/YMF CHECKED PPI

01-13-17 DATE 01-13-18 01-13-18 01-13-18
100% DESIGN DEVELOPMENT DRAWINGS
90% CONSTRUCTION DOCUMENTS
75% CONSTRUCTION DOCUMENTS

RELEASE

A1.1

STAMP
NOT FOR CONSTRUCTION